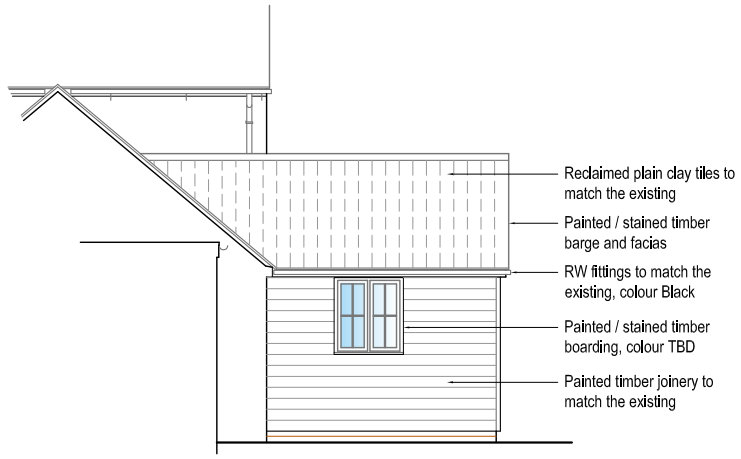

Side Elevation - NE



Rear Elevation - NW

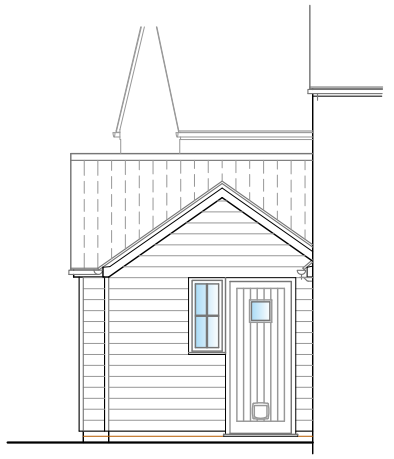

Side Elevation - SW

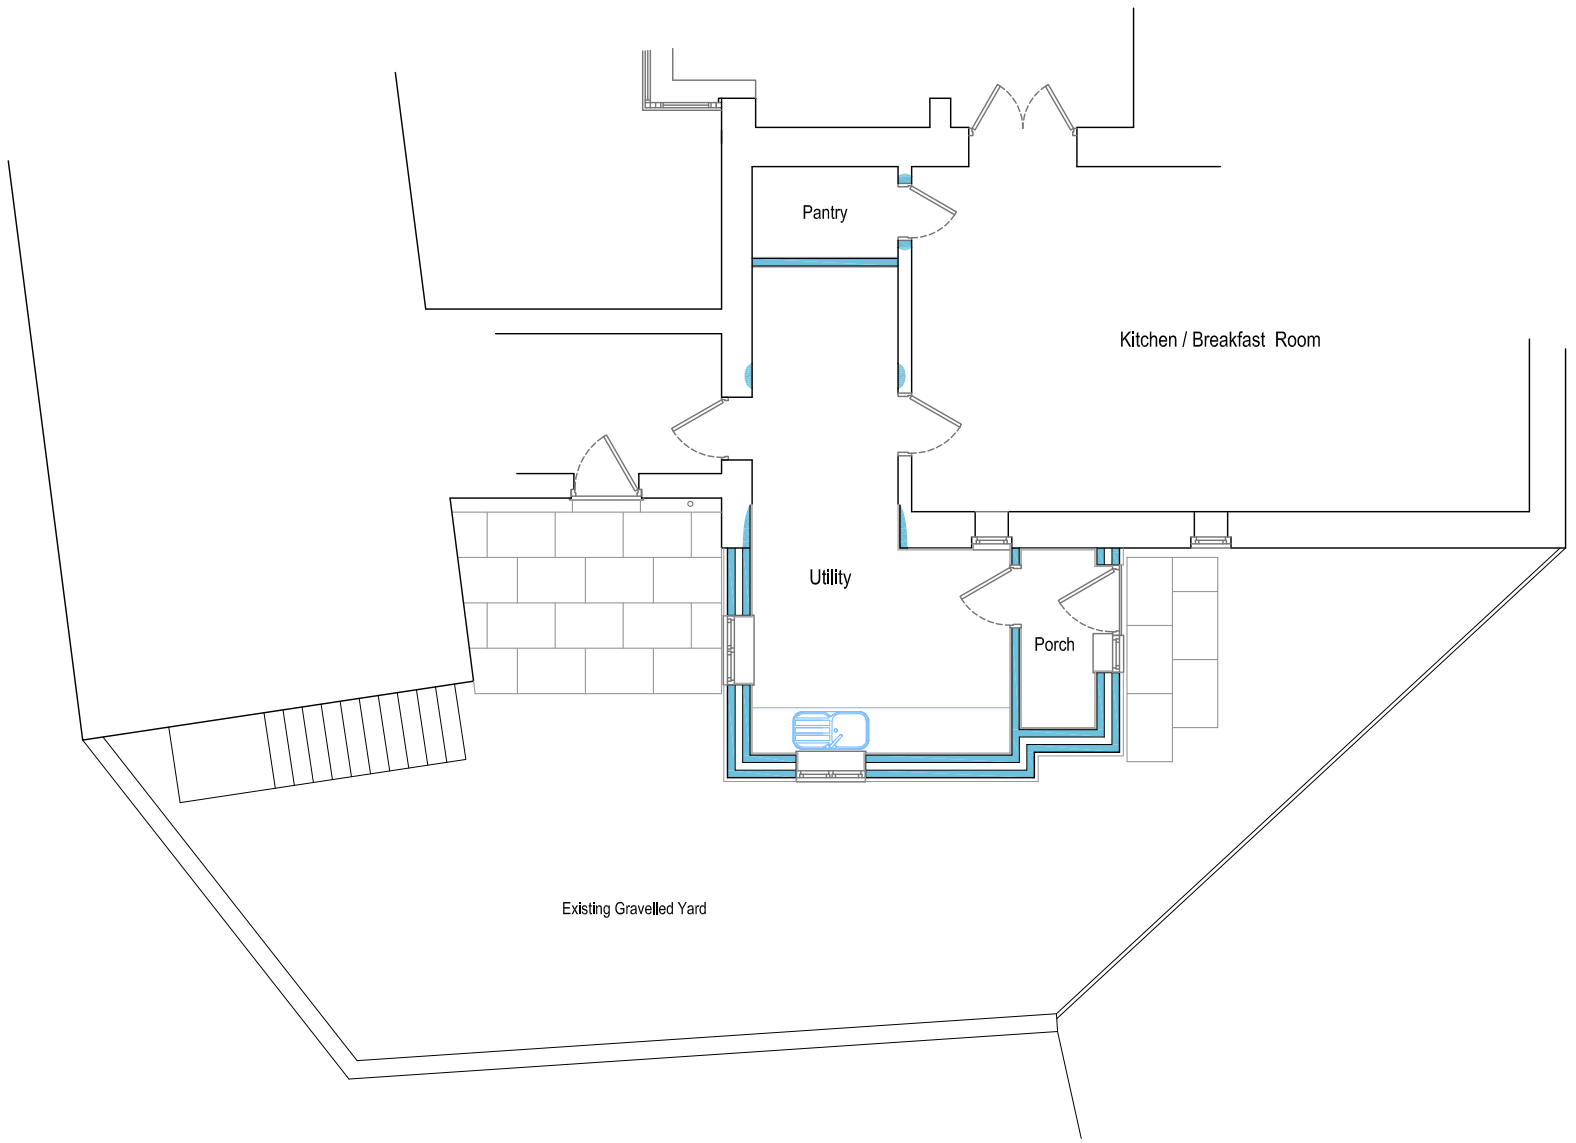

0 1 2 3m

1:100 @ A3

Proposed Alterations & Extension
Postern Hill Farm,
Over Lane, Hazelwood. for
Mr J.P. MAURO

architectural & development consultant

steve d. piearce

Pant Glas, Manordeilo, Llandeilo, Carmarthenshire, SA19 7BL
phone + fax 01550.777230, mobile 07836.516873

Proposed Floor Plan + Elevations

scale 1:100 @ A3

date 04.11.2020

drg. no. 904-03

Dimensions must be checked, levels verified, and any variations reported prior to commencement on site. All works to be carried out in accordance with the Consultants drawings, details and specifications, Local Authority requirements and any other relevant legislation. Do not scale this drawing use only figured dimensions.