

Rear Elevation

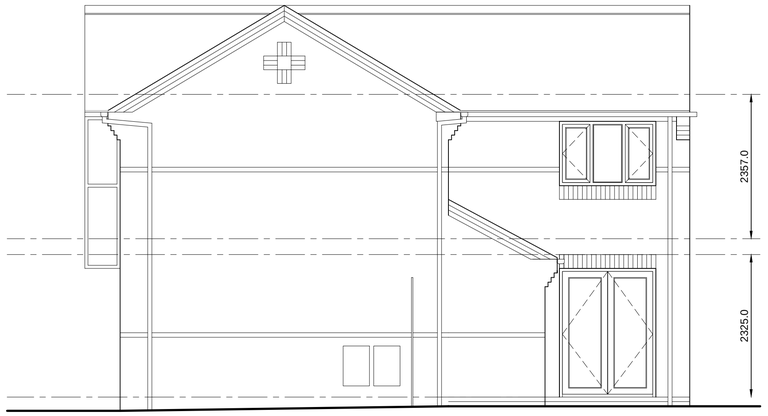

Side Elevation

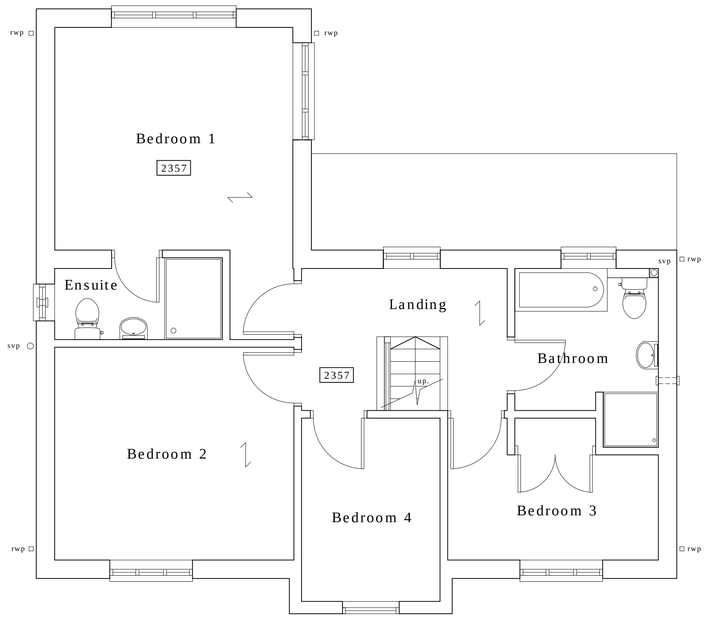

First Floor Plan

0 0.5 1 2 3 4 5
Metres at scale 1:50

REV. NO.	DESCRIPTION TO REVISION	REV. BY	DATE

NOTES:

The copyright of this drawing belongs to Paul Hicking Associates and shall not be reproduced without their written consent.
Do not scale from this drawing.

PAUL HICKING ASSOCIATES
ARCHITECTURAL TECHNICIAN AND ECOLOGY

12 Beaurepaire Cresent Belper Derbyshire DE56 1HR
Telephone 01773 827727
Email paul@hicking.plus.com

CLIENT:
MR T TURNER

PROJECT:
5 ASHTON WAY
BELPER
DE56 OEX

TITLE:
PLAN AND ELEVATIONS
AS EXISTING

DATE:
10th NOVEMBER 2020

DRAWING STATUS:	LEVEL:	DATA TYPE:	OTHER DATA AVAILABLE:
PLANNING			

DRAWN BY:	SCALE @ A1:	PROJECT NO.:	DRAWING No.:	REV.
PH	1:50	1711	1711-003	-

N E W S