PLEASE NOTE:
All dimensions to be checked on site by contractor.
All dimensions in millimeters.
Do not scale from drawing.
Please check there have been no revisions to the drawing before starting work.
All site levels to be confirmed on site before starting work.

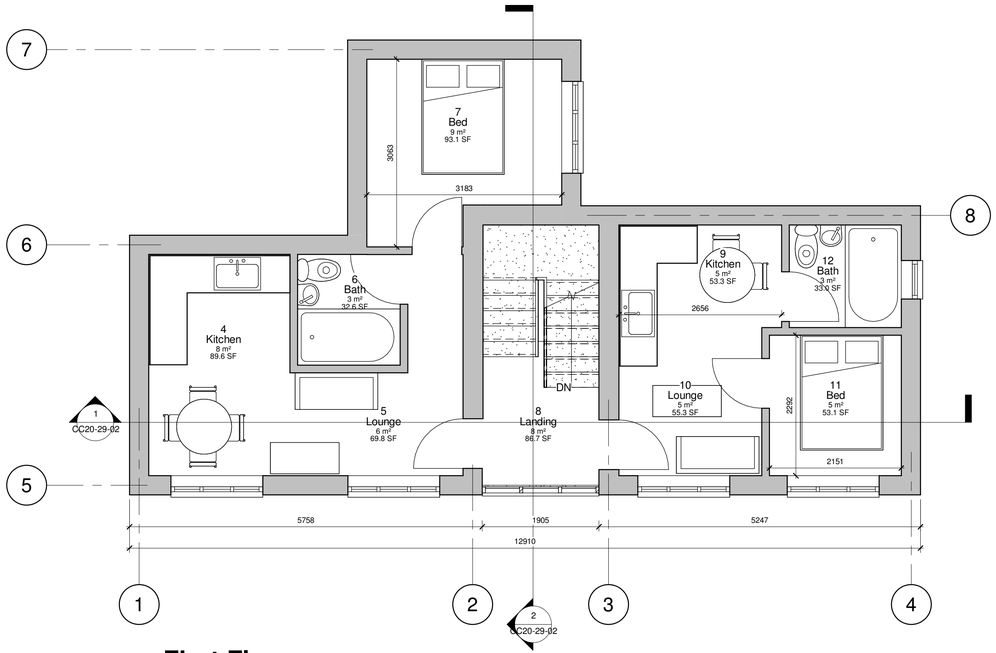

2 First Floor
1 : 50



4 South
1 : 100

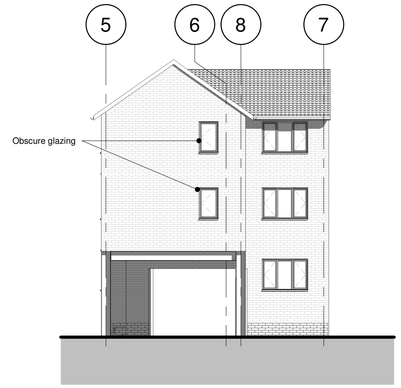

5 East
1 : 100

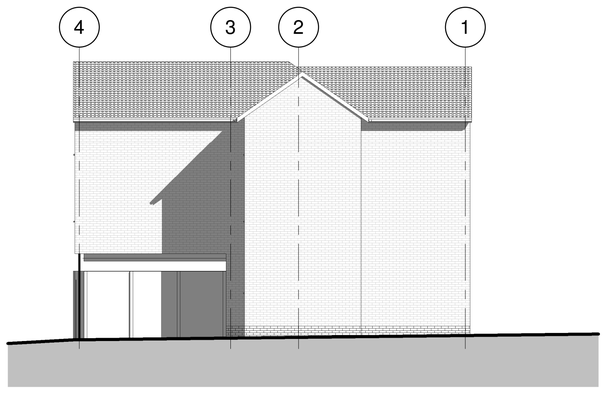

6 North
1 : 100

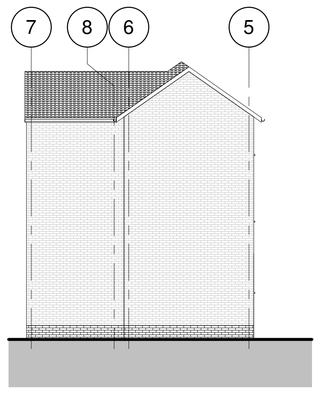

7 West
1 : 100

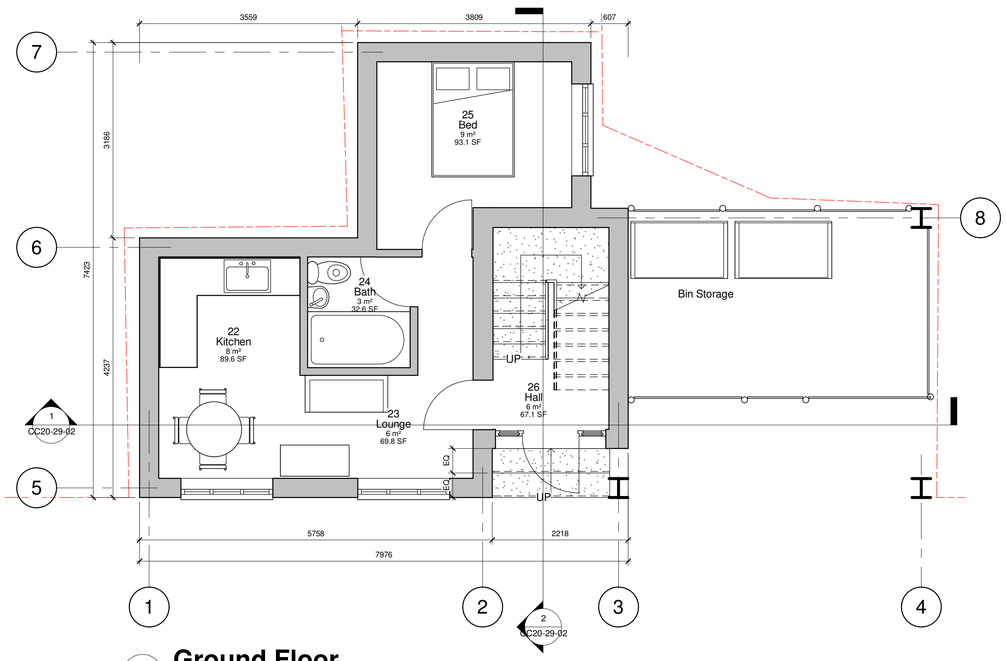

1 Ground Floor
1 : 50

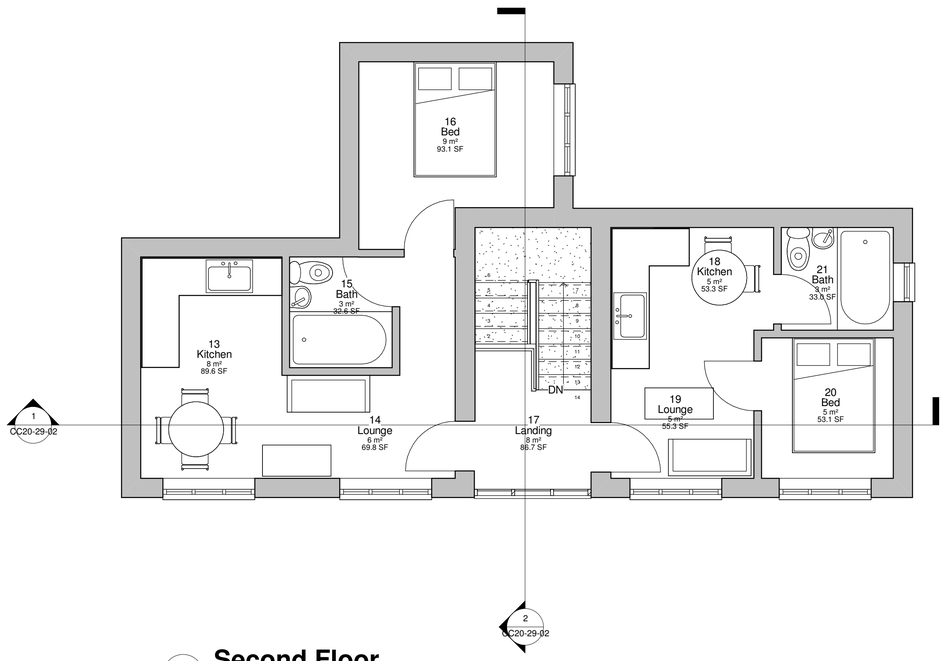

3 Second Floor
1 : 50

0.5 0 0.5 1 1.5 2 2.5
SCALE 50
1:
m

CHRIS CLARK:
ARCHITECTURAL SERVICES Ltd.

6 Wellington Road
Burton Joyce
Nottingham
NG14 5GQ

CC-AS.co.uk
tel:
0115 9314441

Client: David Sharpe
Project: Proposed Three Storey Development
Drawing: Plans & Elevations

Project No: Project Number
DWG No: CC20-29-01
Date: 08/29/17
Scale: As indicated

Drawn By: Author
Chk'd By: Checker