

Last saved by: EDMOND.BROOK(2020-11-05) Last Plotted: 2020-11-05
Filename: C:\USERS\GARY.J.COOPER\APPDATA\LOCAL\MICROSOFT\WINDOWS\INETCACHE\CONTENT.OUTLOOK\U210XQ7K\EB 60638839_GEO_DR_SITEFEATURES.DWG
Project Management Initials: Designer: JD Checked: EB Approved: EB ISO A3 420mm x 297mm

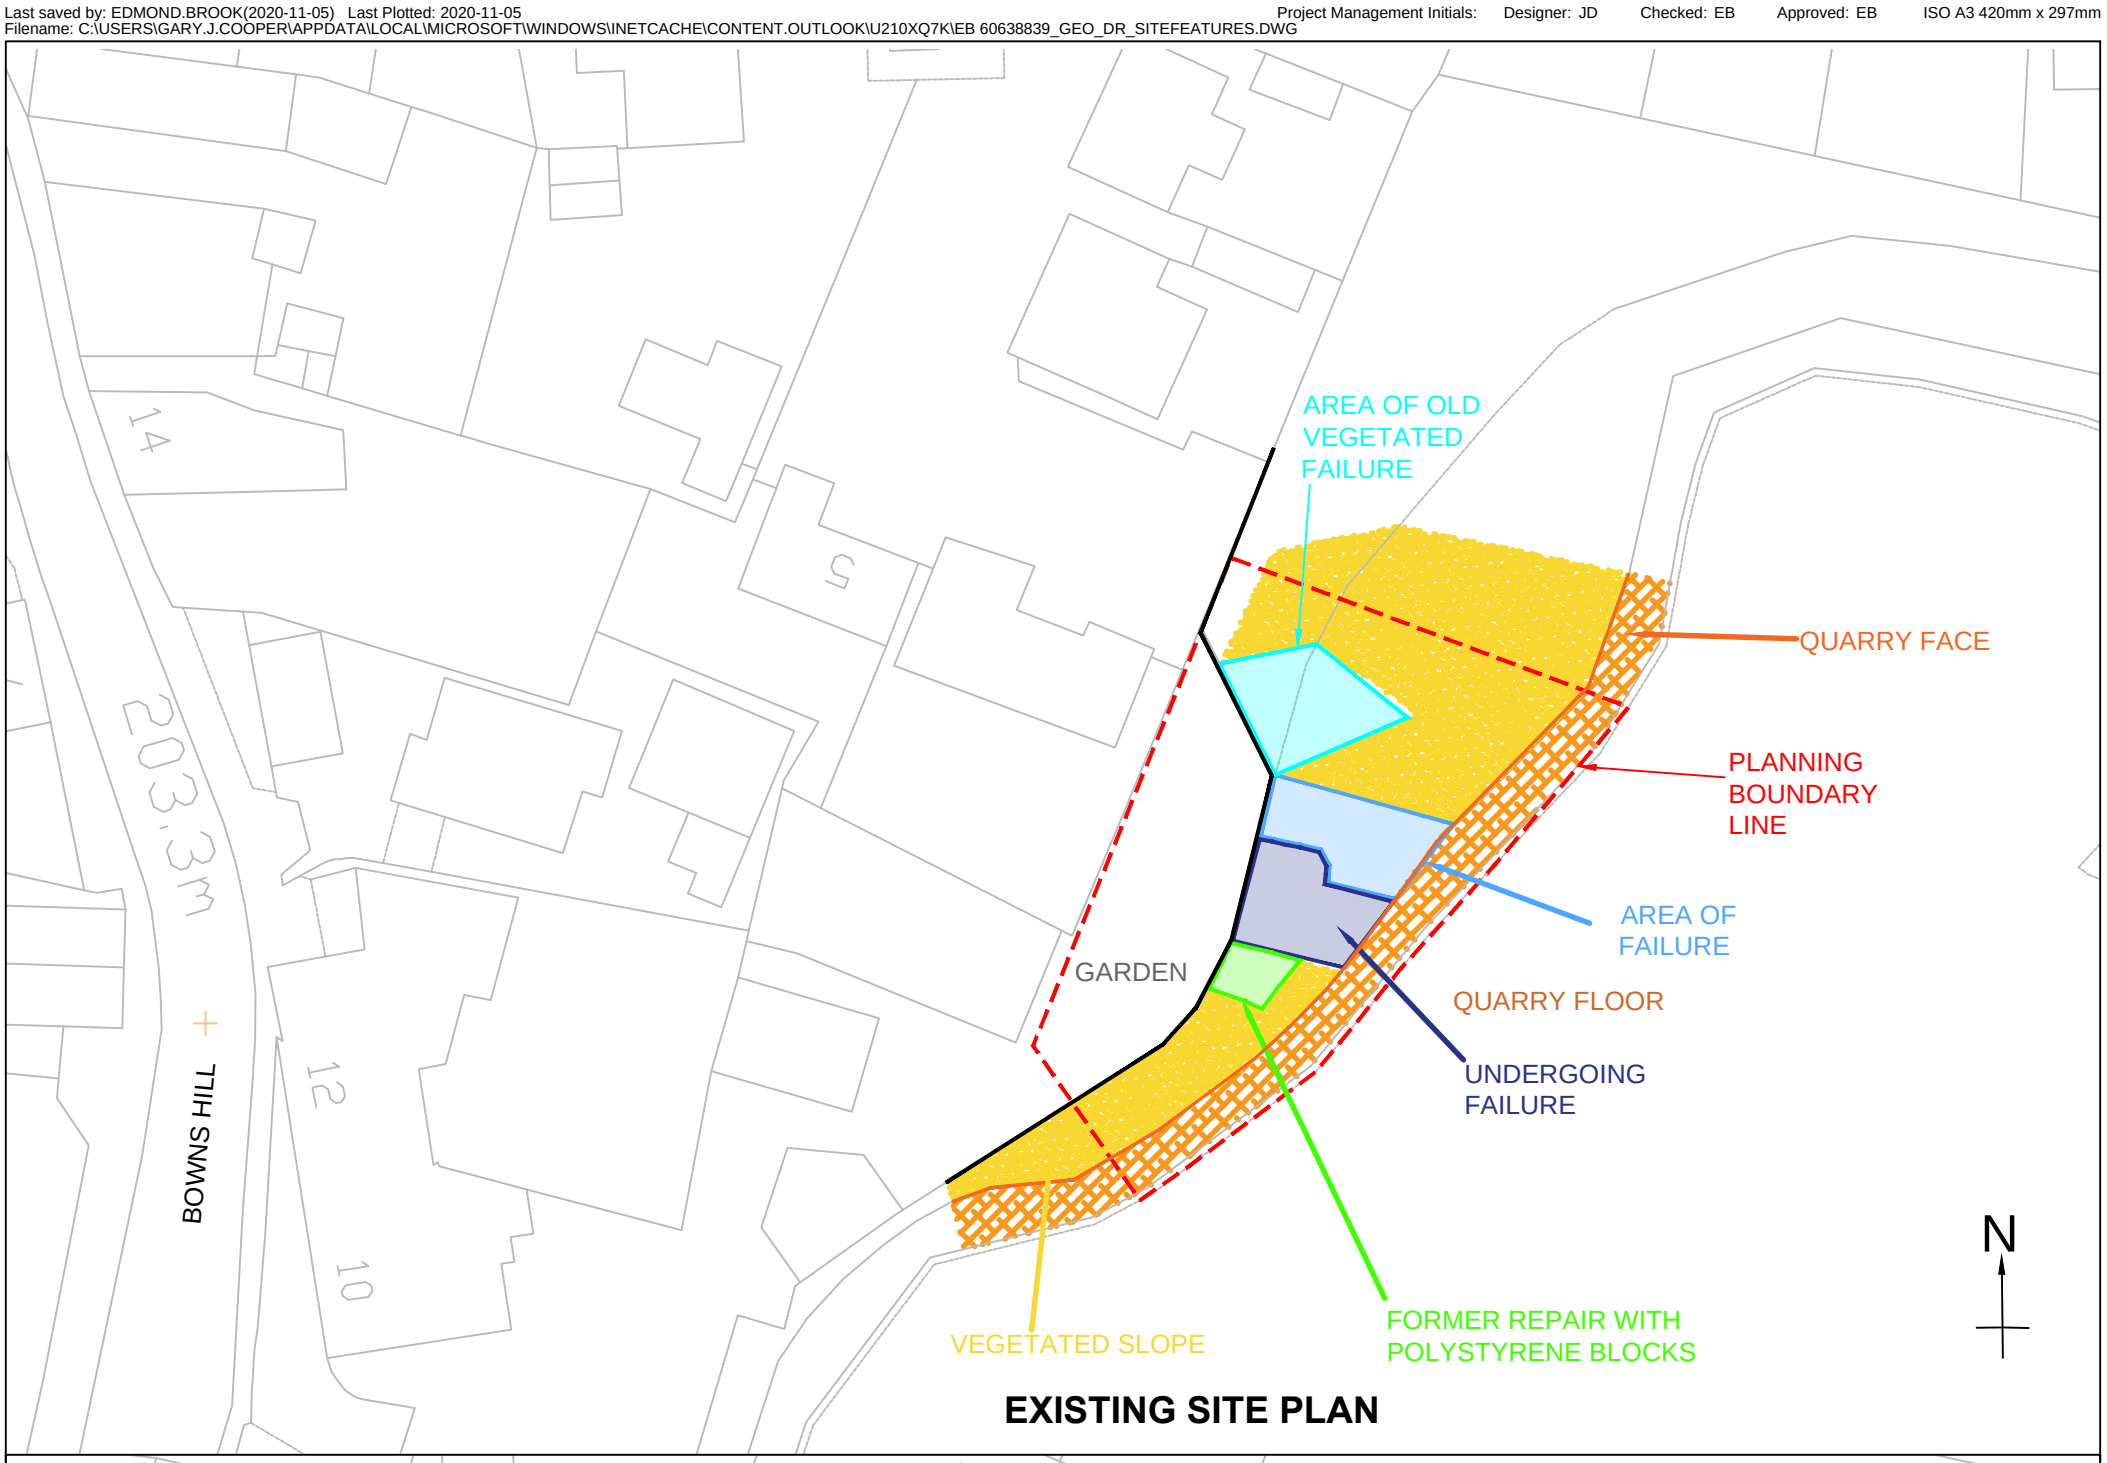

EXISTING SITE PLAN

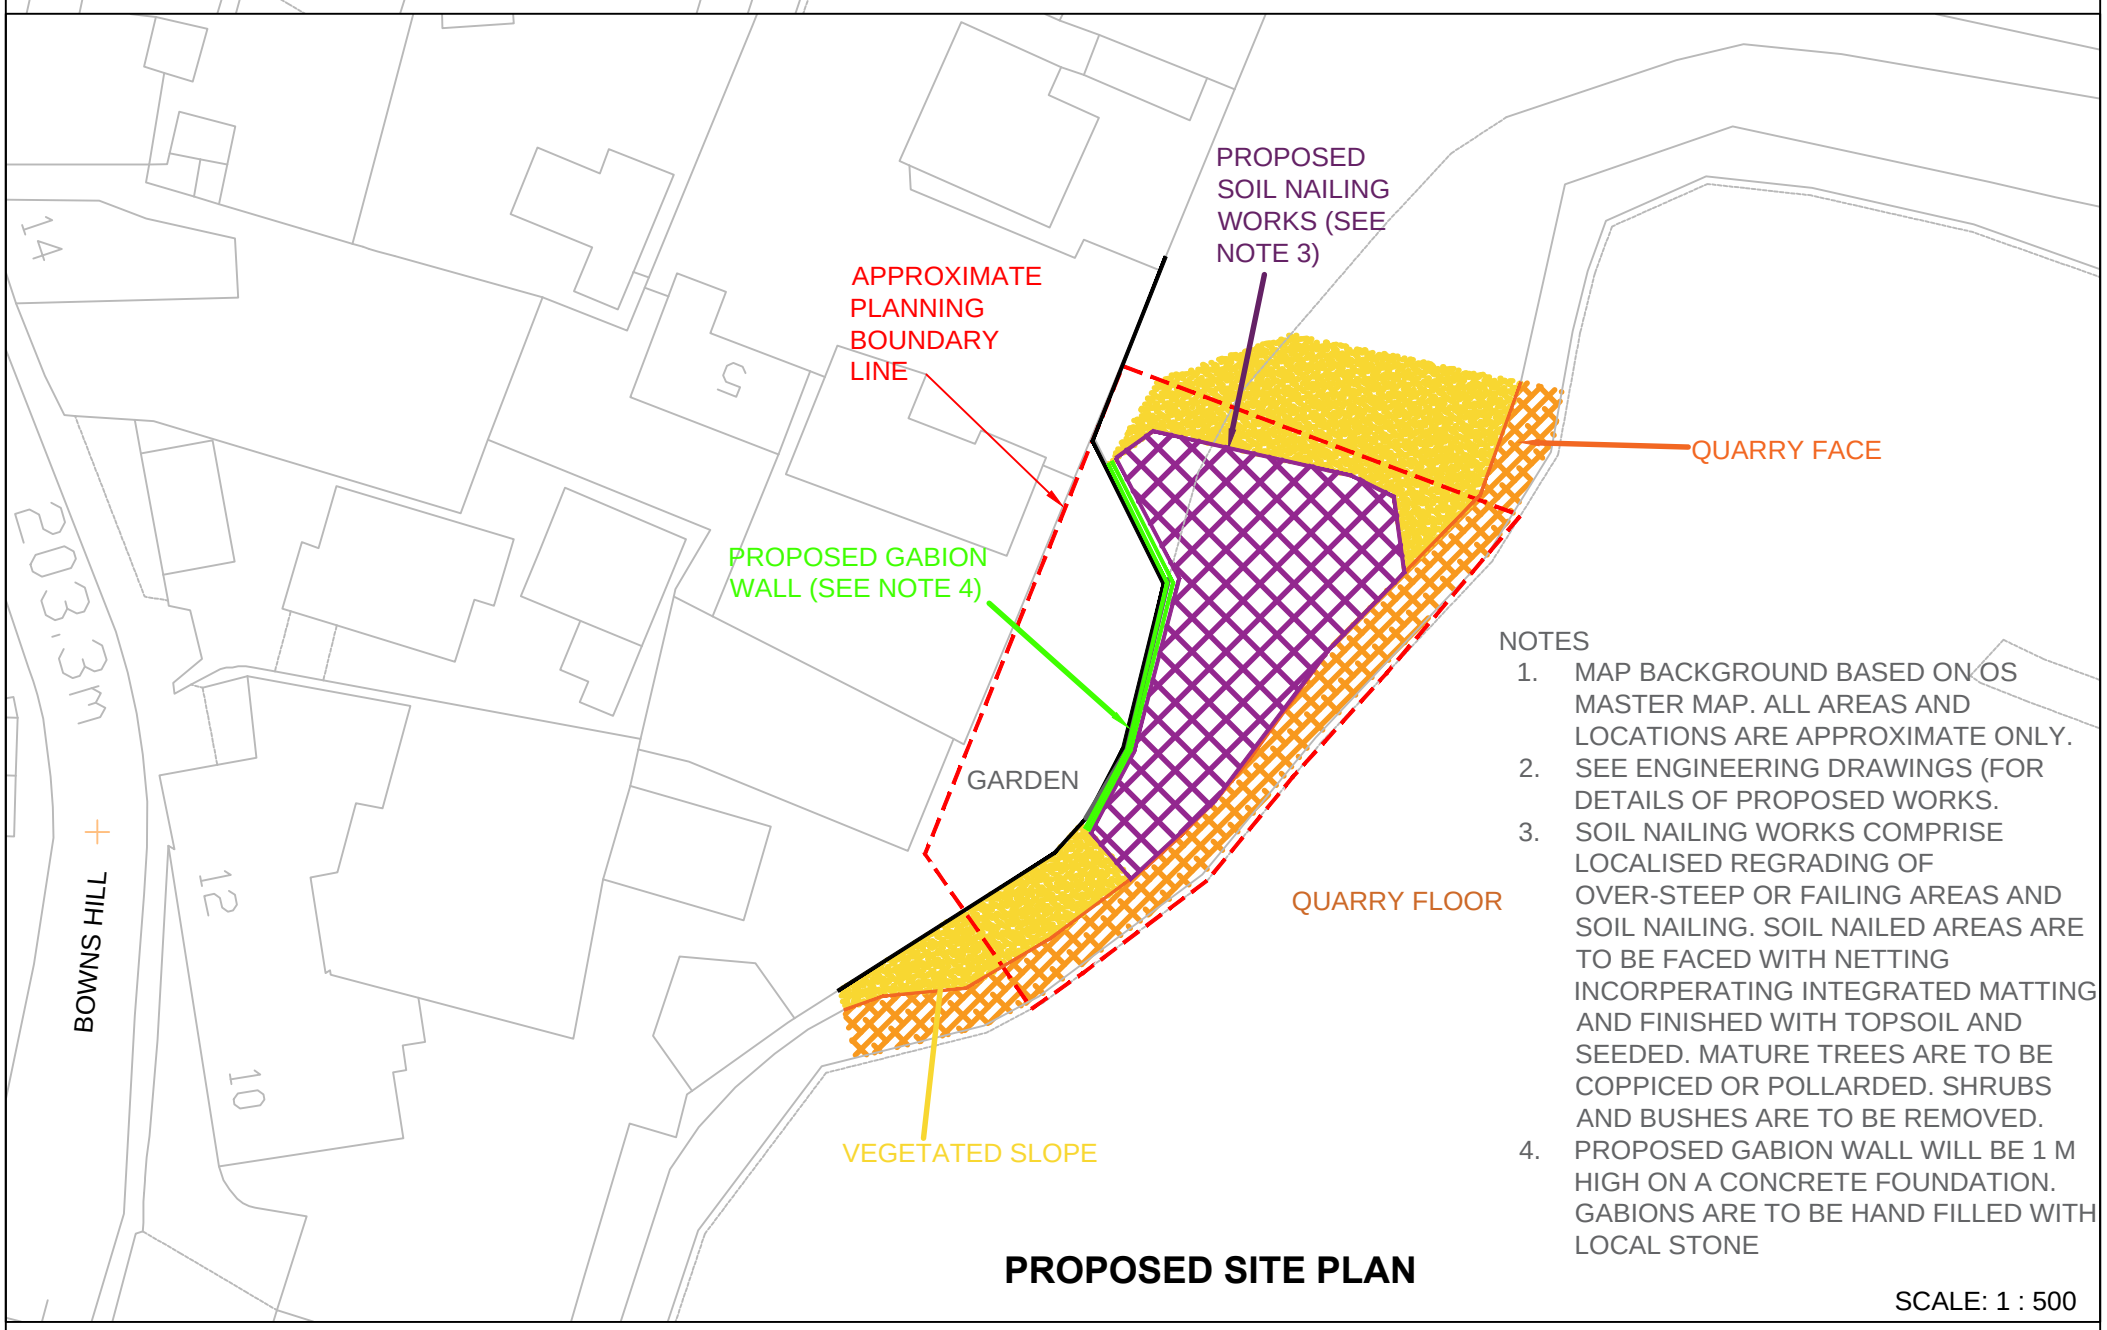

NOTES
1. MAP BACKGROUND BASED ON OS MASTER MAP. ALL AREAS AND LOCATIONS ARE APPROXIMATE ONLY.
2. SEE ENGINEERING DRAWINGS (FOR DETAILS OF PROPOSED WORKS.
3. SOIL NAILING WORKS COMPRISE LOCALISED REGRADING OF OVER-STEEP OR FAILING AREAS AND SOIL NAILING. SOIL NAILED AREAS ARE TO BE FACED WITH NETTING INCORPERATING INTEGRATED MATTING AND FINISHED WITH TOPSOIL AND SEEDED. MATURE TREES ARE TO BE COPPICED OR POLLARDED. SHRUBS AND BUSHES ARE TO BE REMOVED.
4. PROPOSED GABION WALL WILL BE 1 M HIGH ON A CONCRETE FOUNDATION. GABIONS ARE TO BE HAND FILLED WITH LOCAL STONE

PROPOSED SITE PLAN

SCALE: 1 : 500

© Crown copyright and database rights 2020
Ordnance Survey 0100031673

Issue Status: FINAL

CRICH QUARRY STABILISATION
ROLLS ROYCE
Project No.: 60638839 Date: 30-10-2020

SITE PLAN

AECOM

60638839-GEO-DR-SITEPLAN