
ISO A1 594mm x 841mm

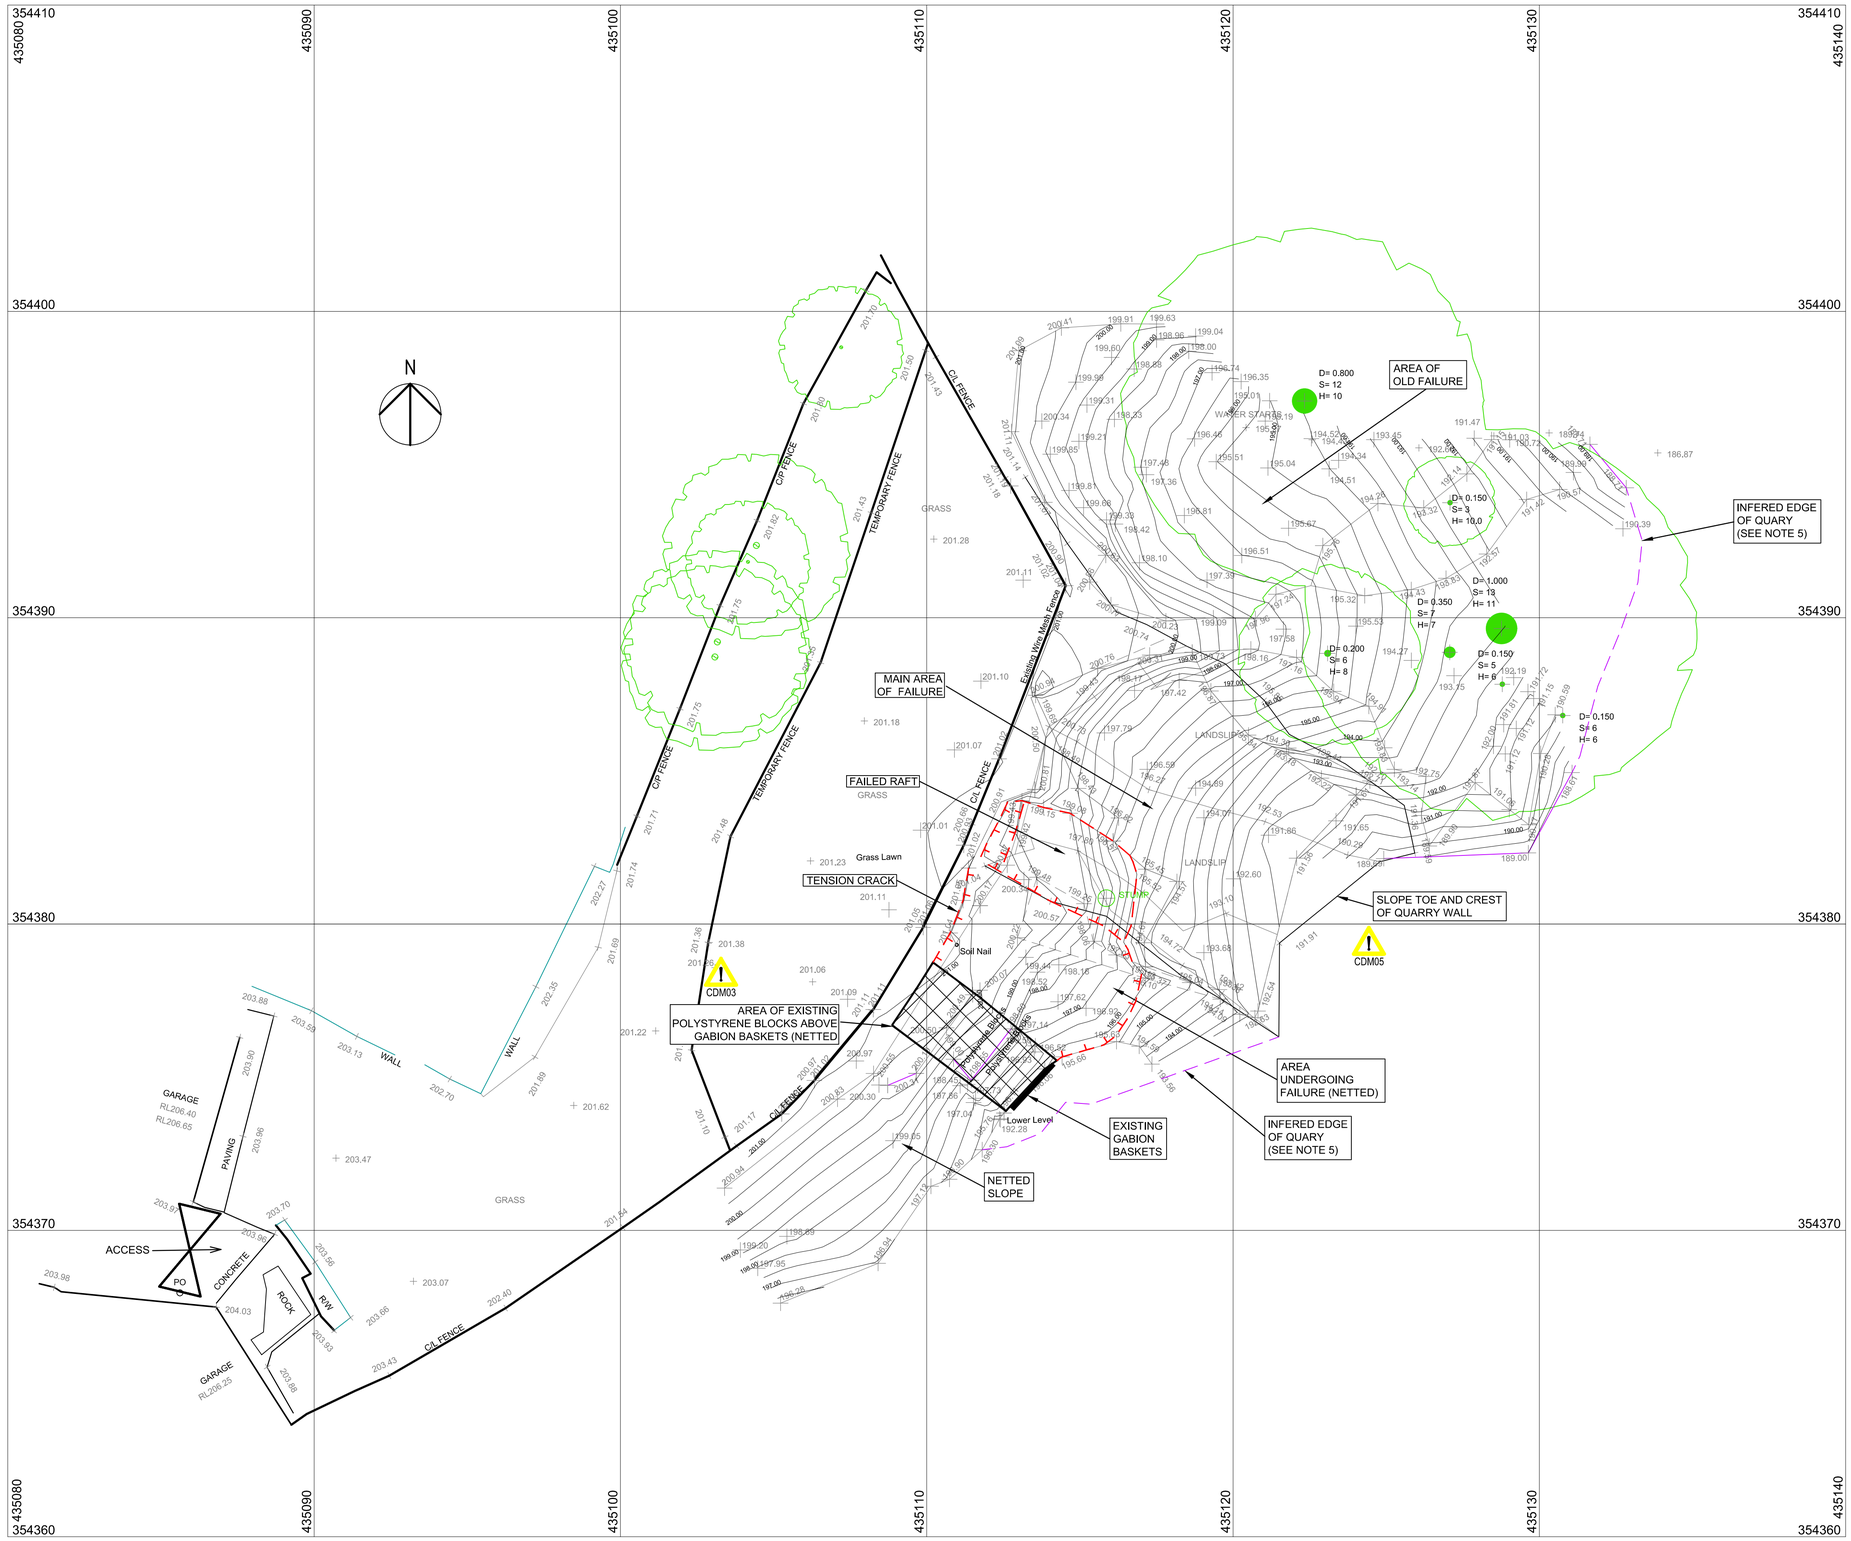

Last saved by: GARY.J.COOPER(2020-11-06) Last Plotted: 2020-11-06
Filename: L:\60616595 CRICH (HILTS) QUARRY ROLLS ROYCE\2-0 PROJ INFO\2-3 DOCS\2-3-1 DRAFT DOCS\CAD DATA\60638839_GEO_DR_201_P01.DWG

This drawing has been prepared for the use of AECOM's client. It may not be used, modified, reproduced or relied upon by third parties, except as agreed by AECOM or as required by law. AECOM accepts no responsibility, and denies any liability whatsoever, to any party that uses or relies on this drawing without AECOM's express written consent. Do not scale this document. All measurements must be obtained from the stated dimensions.

AECOM

PROJECT

CRICH QUARRY STABILISATION

CLIENT

Rolls-Royce

mpp Construction Consultants

CONSULTANT

AECOM
Royal Court
Basil Close
Chesterfield, S41 7SL
tel: +44 (0)1246 209 221
www.aecom.com

NOTES

1. THIS DRAWING IS TO BE READ IN CONJUNCTION WITH ALL OTHER RELEVANT DOCUMENTATION.
2. DO NOT SCALE FROM THIS DRAWING, USE ONLY PRINTED DIMENSIONS.
3. ALL DIMENSIONS IN MILLIMETRES, ALL CHAINAGES, LEVELS AND COORDINATES ARE IN METRES UNLESS DEFINED OTHERWISE.
4. THIS DRAWING IS TO BE READ IN CONJUNCTION WITH THE PROJECT HEALTH & SAFETY FILE FOR ANY IDENTIFIED POTENTIAL RISKS.
5. EXISTING TOPOGRAPHIC SURVEY WAS UNDERTAKEN IN AUGUST AND SEPTEMBER 2020. IN SOME LOCALISED AREAS OF DIFFICULT ACCESS, THE EDGE OF QUARRY AND LOCAL TOPOGRAPHY HAVE BEEN ESTIMATED.

KEY

- AREA UNGERGOING FAILURE
- AREA OF EXISTING POLYSTYRENE BLOCKS
- CDM05 — CDM RISK

First Issue		SDW / TP	06.11.2020	P01
REVISION DETAILS		BY / CHECK	DATE	SUFFIX

PROJECT MANAGEMENT INITIALS

DESIGNED: TP CHECKED: EB APPROVED: IMS

INTERNAL PROJECT NUMBER 60638839

SCALE 1 : 100

STATUS FOR TENDER

BS1192 SUITABILITY

SHEET TITLE

GENERAL ARRANGEMENT (1 OF 3)
EXISTING FEATURES

DRAWING NUMBER 60638839-GEO-DR-201

REV P01