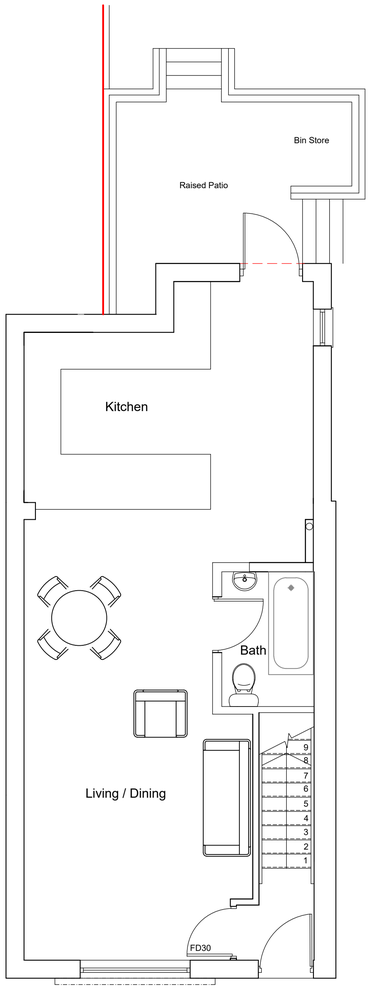

Proposed Ground Floor Plan Scale 1:50

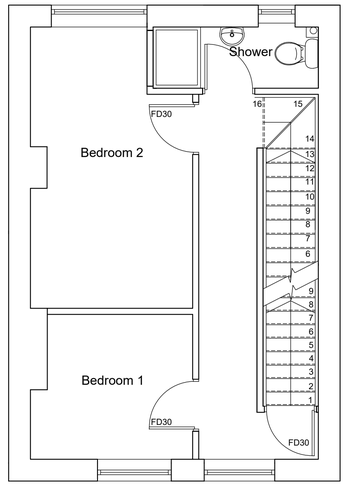

Proposed First Floor Plan Scale 1:50

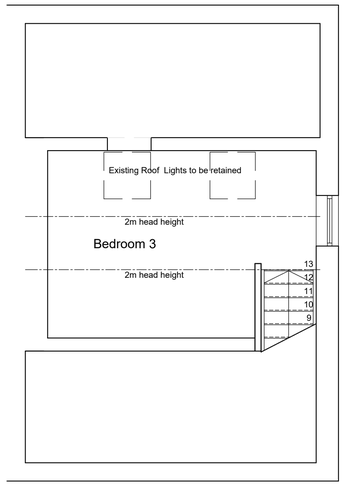

Proposed Second Floor Plan Scale 1:50



Proposed Front / West Elevation Scale 1:50

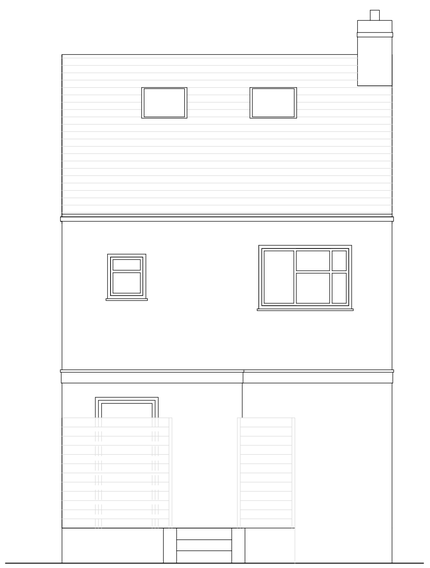

Proposed East Elevation Scale 1:50

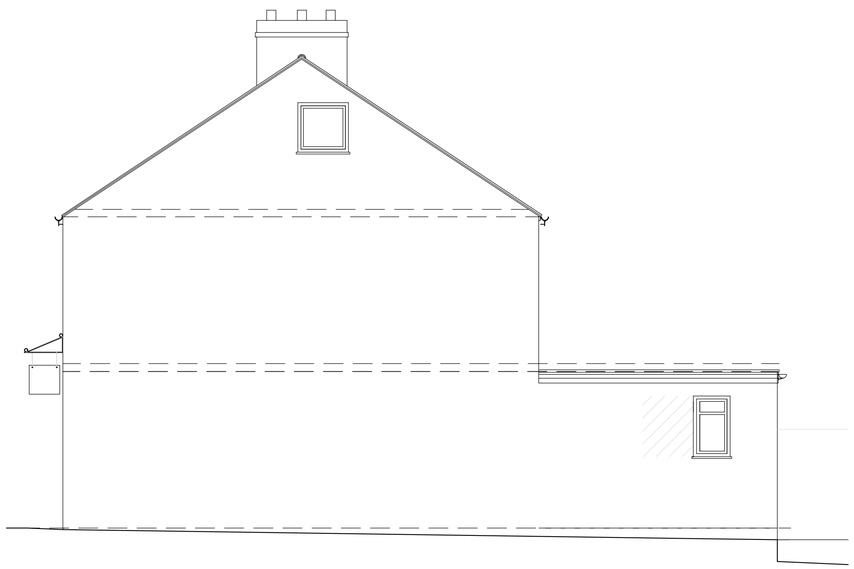

Proposed South Elevation Scale 1:50

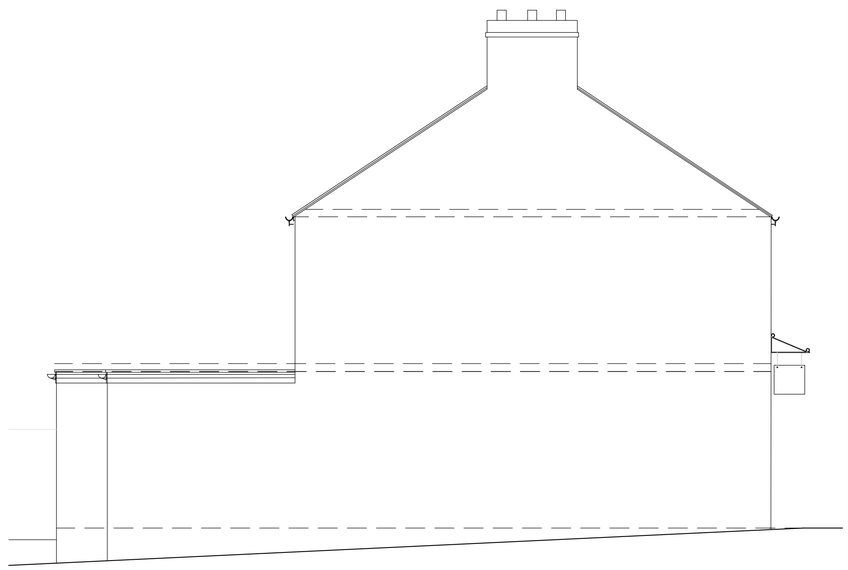

Proposed North Elevation Scale 1:50

Rev.

Copyright retained in accordance with the copyright, design, and patents act 1988.

DO NOT SCALE OFF DRAWINGS
Dimensions to be checked on site.

Rev	Note	Date
E	To clients comments	09/11/20
D	Revert to residential scheme	27/10/20
C	GF disabled toilet and kitchen relocated. Rear access changed	11/08/16
B	Apartment removed, disabled flood amended	27/10/15
A	Residential access revised	24/03/15

SIMON
FOOTE
ARCHITECTS

74 Friar Gate
Derby
DE1 1FN

t: 01332 209178
e: info@simonfootearchitects.co.uk
w: www.simonfootearchitects.co.uk

Project: **May Cottage, Church Road, Quarndon**

Drawing Title: **Proposed Floor Plans & Elevations**

Scale 1:50	ER		
Sheet A1		Drawn By	Checked By
Date	Job No	Drawing No	Revision
Sep'14	14/392/P01		E