DO NOT SCALE - Use only written dimensions. All dimension must be verified prior to the works being put into hand and any discrepancies reported to the originator.

This drawing is copyright and shall not be reproduced not used for any other purpose without the written permission of Parker Liddle Architecture.

This drawing must be read in conjunction with all other related drawings and it is the contractors responsibility to ensure full compliance with the Building Regulations.

Drawing to be used only as described in the drawing status below

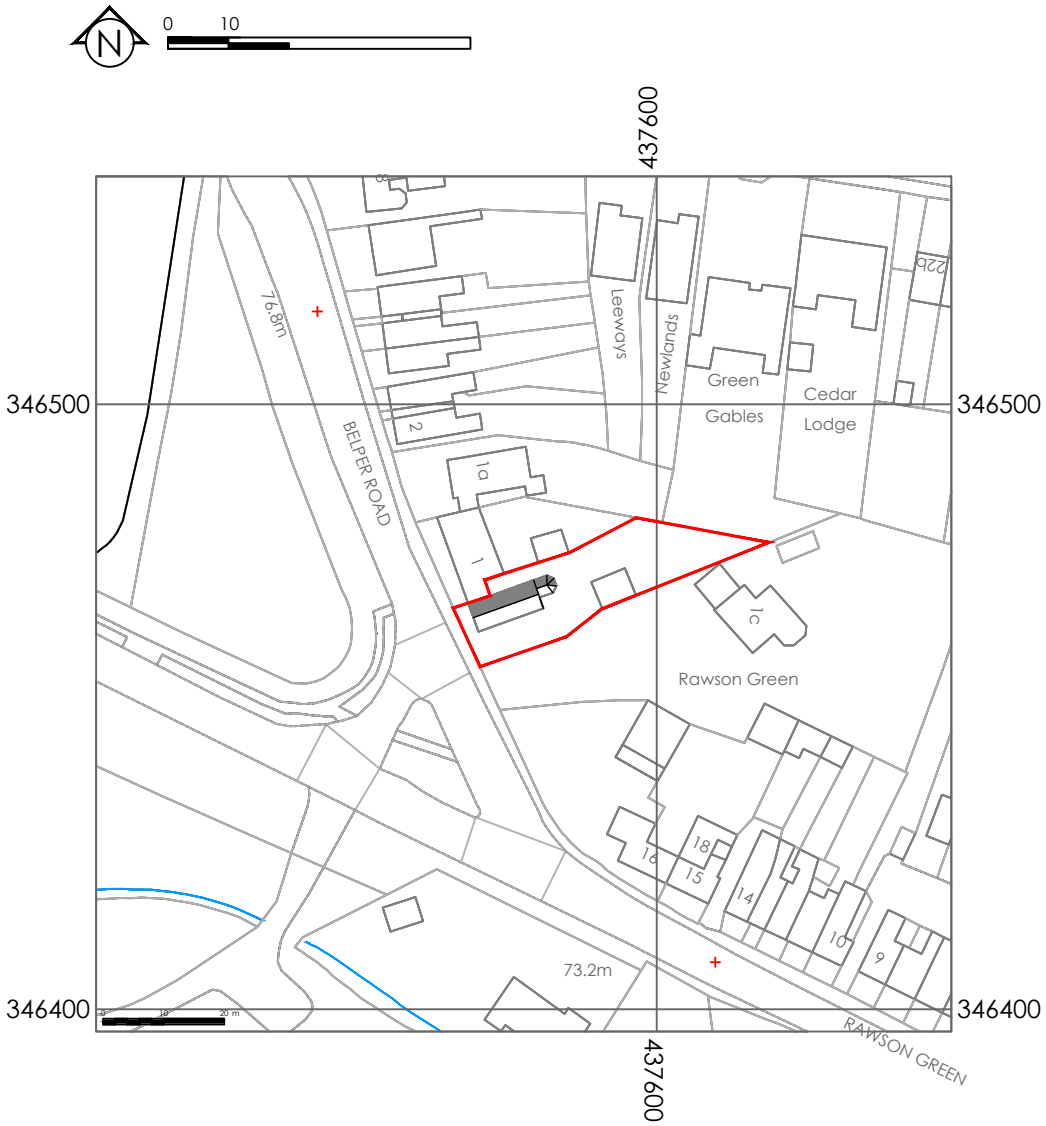

LOCATION PLAN 1:1250 @ A4

© Crown Copyright and database rights 2020 OS 100047474

DWG NO: 1004-03 REVISION: -	TITLE: Single Storey Extension Site Location Plan		STATUS: Planning
CLIENT: Mr and Mrs Laybourn			PARKER LIDDLE ARCHITECTURE TIBSHELF, ALFRETON DERBYSHIRE, DE55 5QB Tel: 01773 875308
PROJECT: 1b Belper Road Kilburn Belper DE56 0LP	DRAWN BY: JPL	DATE: 03.11.2020	
	SCALE: 1:1250	PAPER SIZE: A4	plarchitecture.co.uk / mail@plarchitecture.co.uk