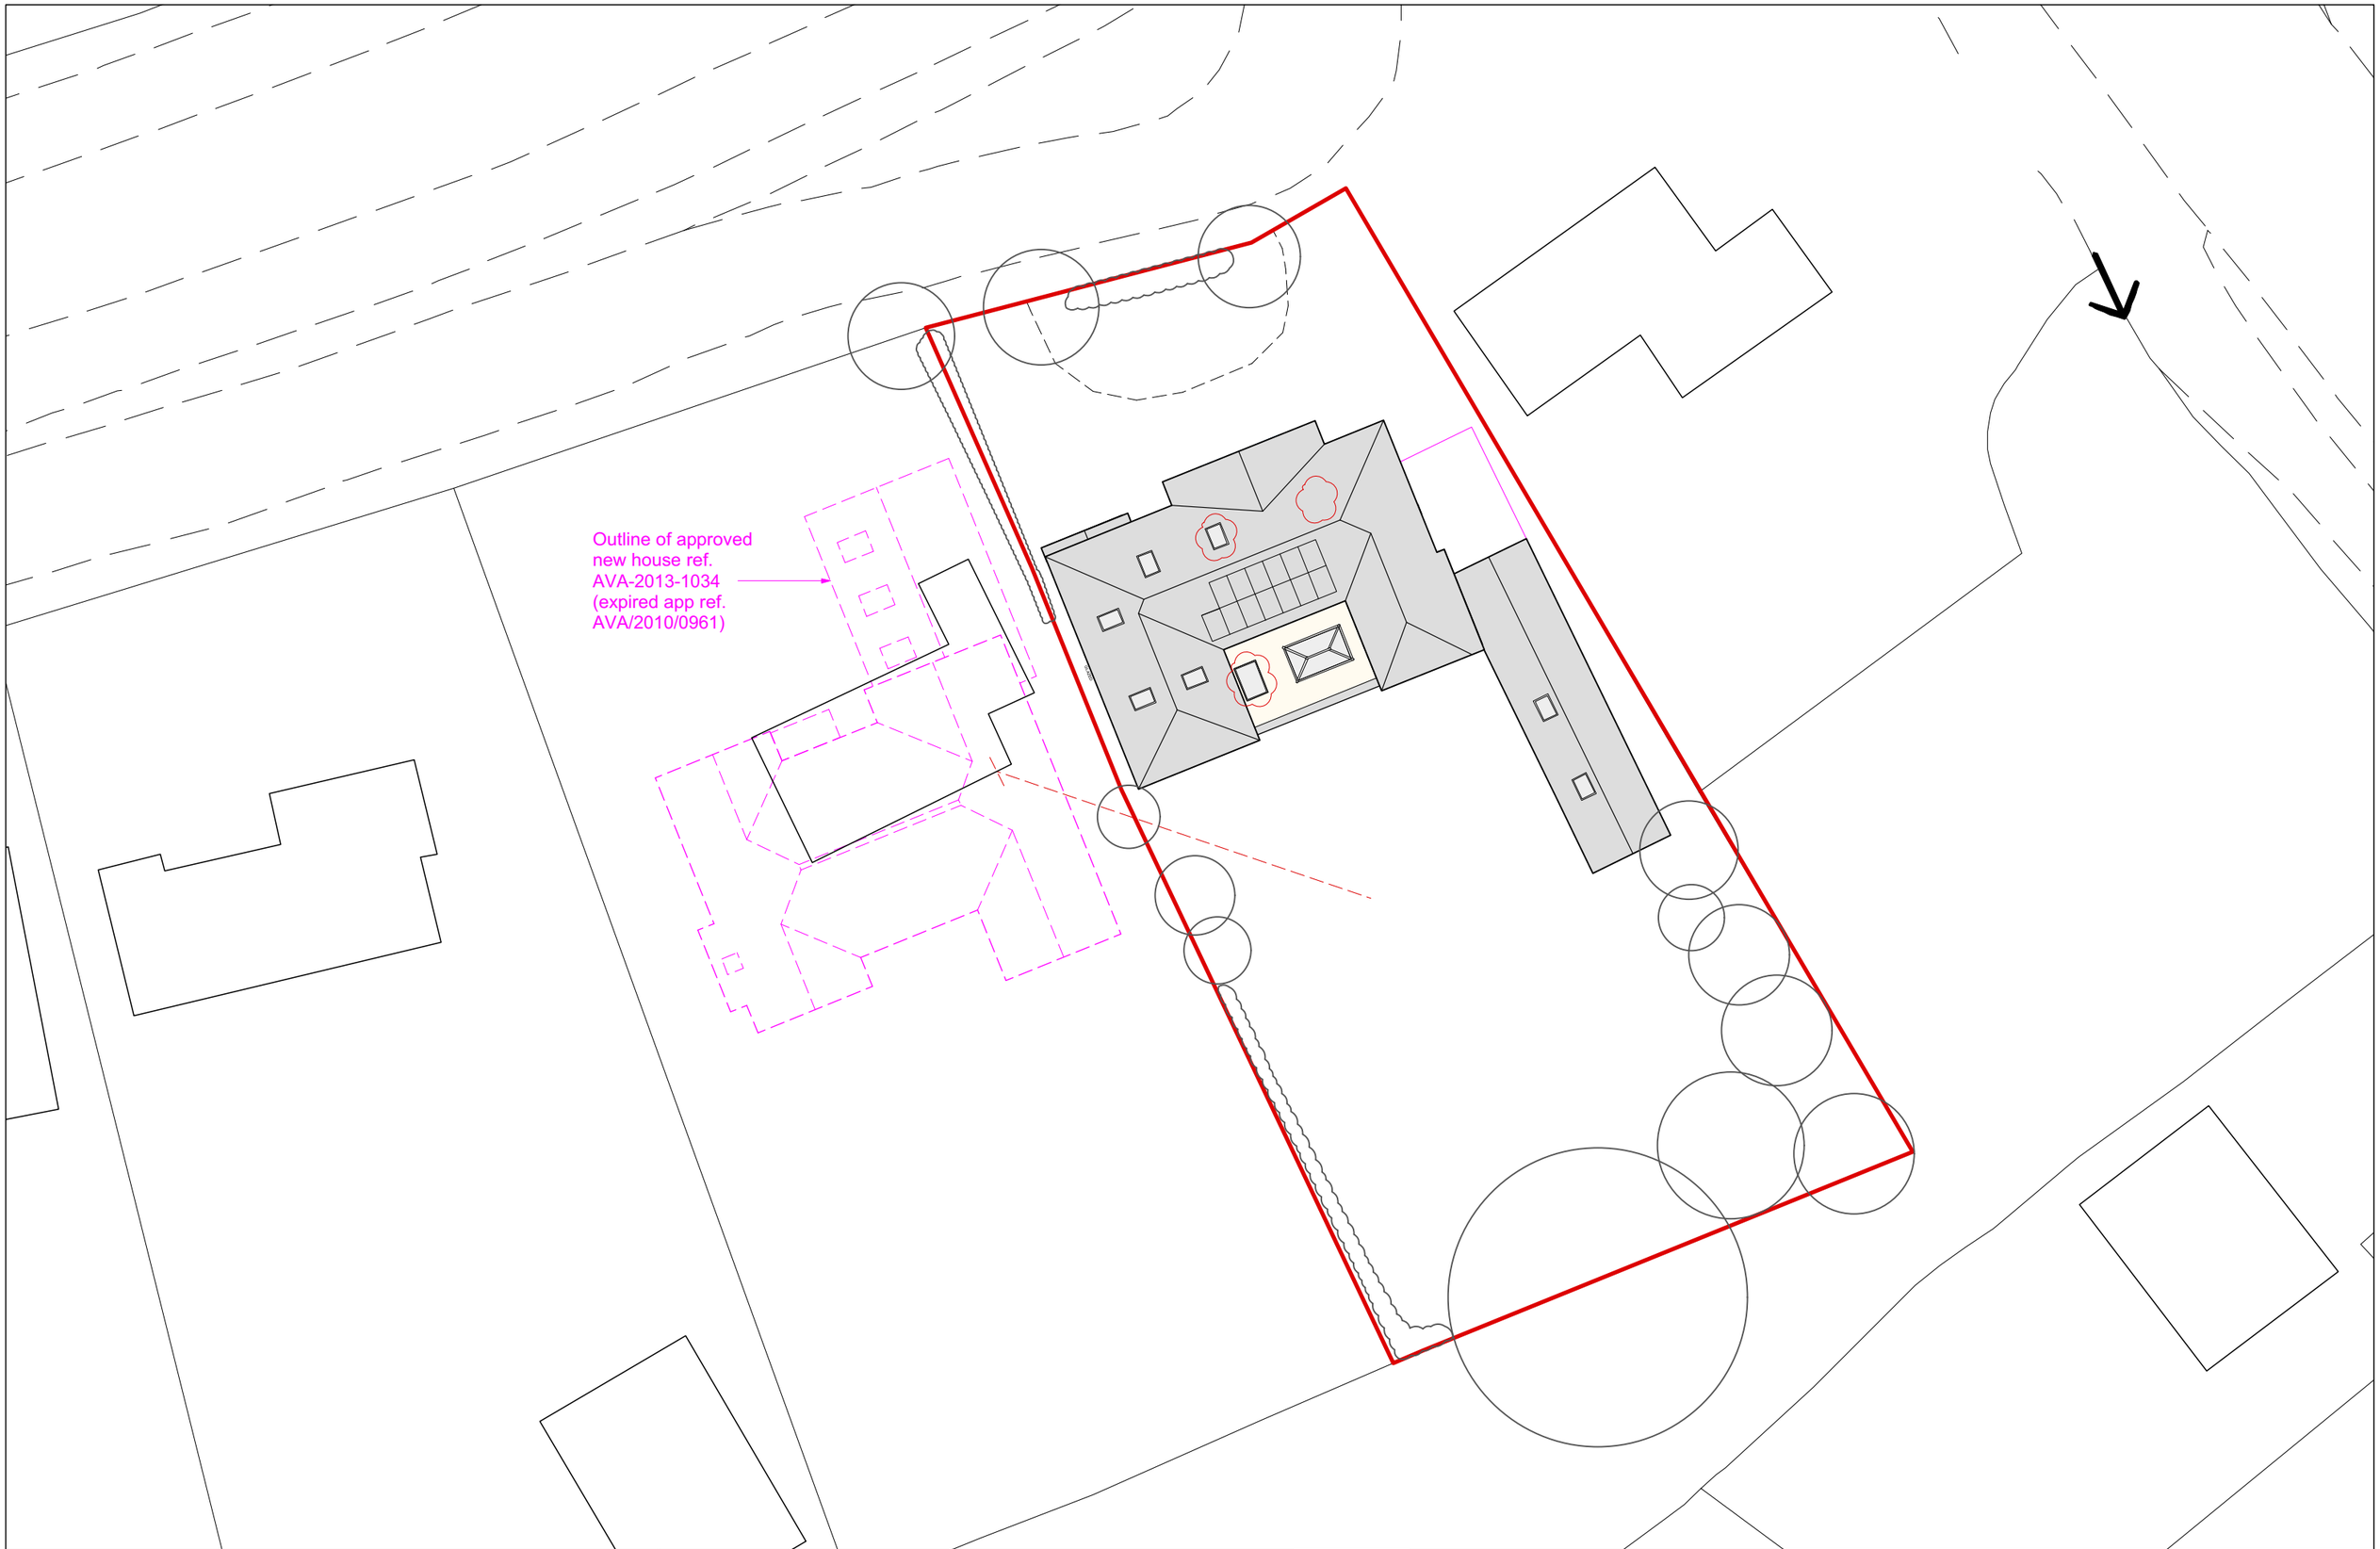

URBAN REGEN
ARCHITECTS

KEY;-

REV.	DATE	REVISION NOTE
-	190107	Issued for Planning Approval
A	201112	Rooflight position flipped to front elevation and issued for NMA

0 2.5 5 7.5 10 12.5

Scale Bar 1:250

NOTES:

THIS DRAWING AND THE BUILDING WORKS DEPICTED ARE COPYRIGHT OF THE OWNER AND MAY NOT BE REPRODUCED EXCEPT BY WRITTEN PERMISSION. THE CONTRACTOR IS TO CHECK AND VERIFY ALL BUILDING AND SITE DIMENSIONS, LEVELS AND SEWER INVERT LEVELS AT CONNECTION POINTS AND ALL DISCREPANCIES REPORTED TO THE ARCHITECT BEFORE WORK COMMENCES. THE DRAWING MUST BE READ IN CONJUNCTION WITH AND CHECKED AGAINST ANY RELEVANT STRUCTURAL OR OTHER SPECIALIST DRAWINGS PROVIDED. USE ONLY WRITTEN DIMENSIONS ARE IN MILLIMETRES - DO NOT SCALE DRAWING. ALL OUR PROPOSALS ARE SUBJECT TO CONFIRMATION FOLLOWING LIAISON WITH THE RELEVANT LOCAL AUTHORITY

Project:
Proposed front, side and rear extension
3 Broadway, Duffield

drawing title / location:
Proposed Site Plan

Client:
Mr & Mrs Tafazal

drawn by	checked	scale	date
KUR	-	1:250 @ A3	Mar 2019

project ref:	drawing no.	revision
1901	A-L-001	A

status:
FOR APPROVAL