MATERIAL KEY;-

A. New clay roof tiles to match existing

B. Through coloured white render

C. New composite aluminium PPC double glazed windows

D. New fair faced brickwork to match existing

E. New skylight, PPC aluminium to match windows

F. New black UPVC rw goods

G. New Velux rooflight

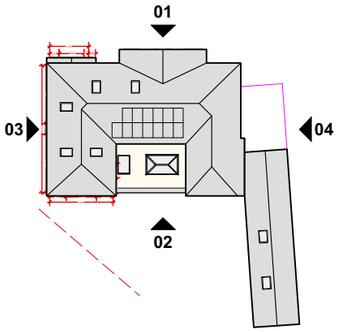

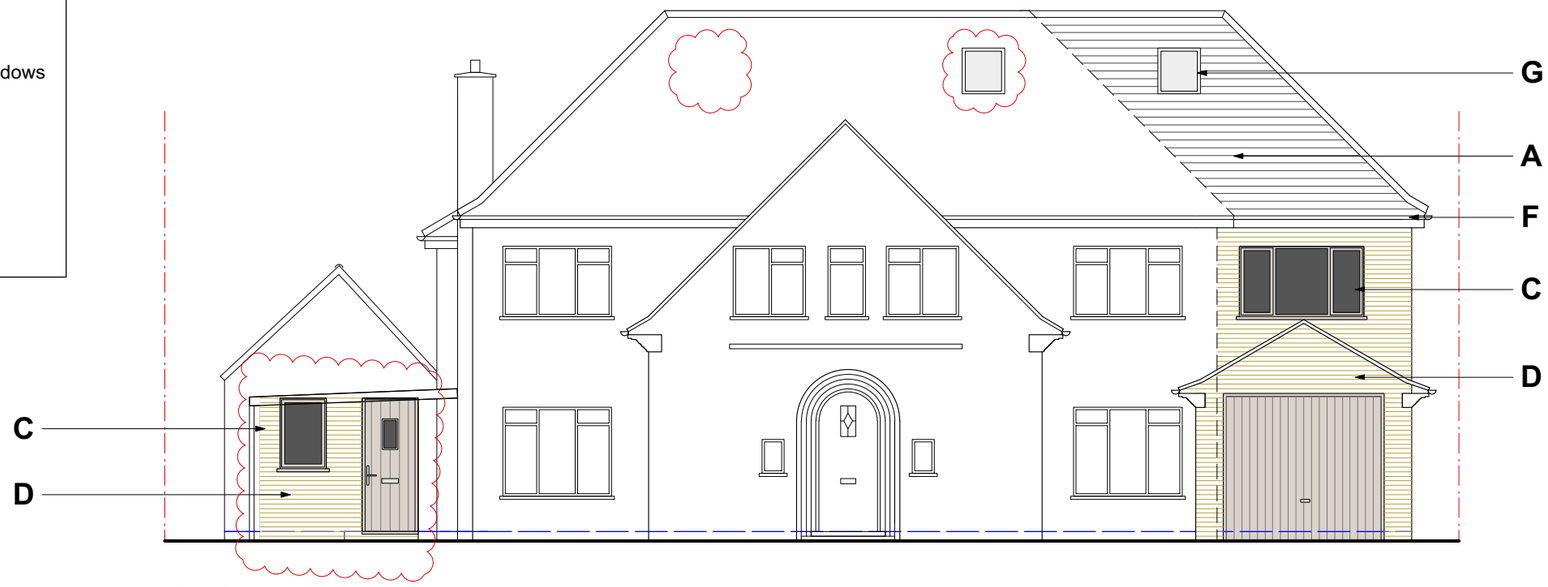

01 A-L-200A — PROPOSED FRONT ELEVATION
1:100 @ A3

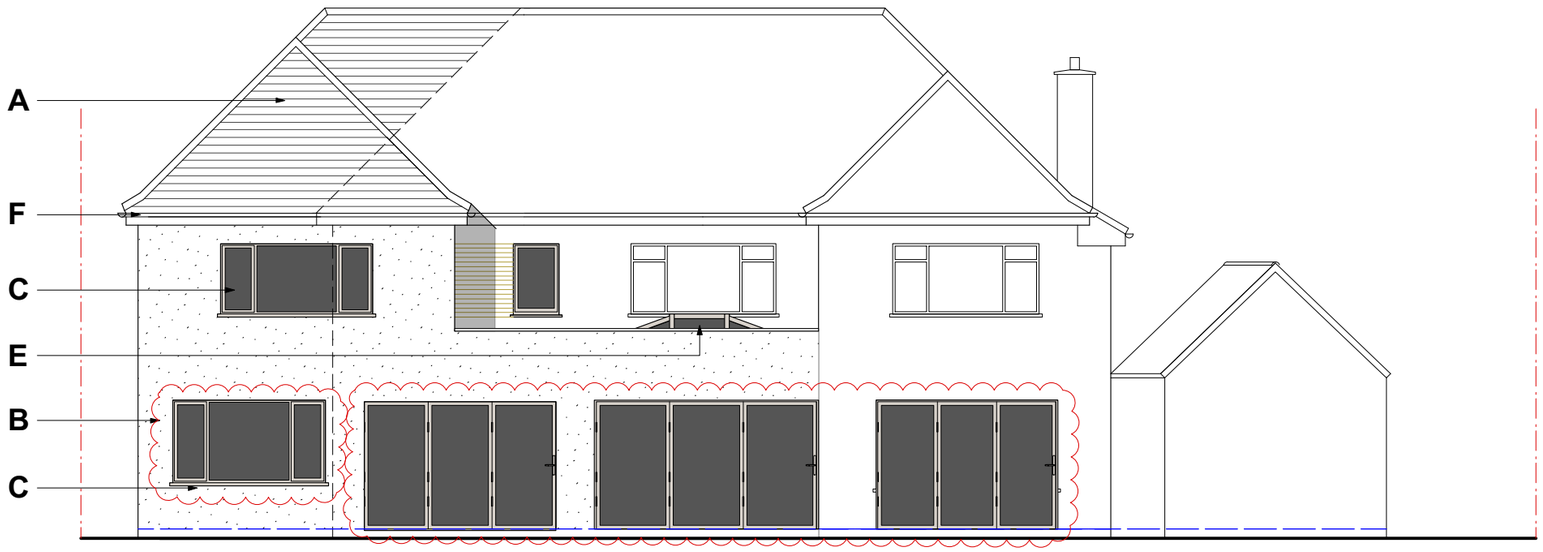

02 A-L-200A — PROPOSED REAR ELEVATION
1:100 @ A3

URBAN REGEN ARCHITECTS

KEY;-	REV.	DATE	REVISION NOTE
	-	190107	Issued for Planning Approval
	A	201112	Front side entrance window / door minor amendments, roof light position adjusted, rear elevation playroom window added and bi-fold fenestration amended and issued for NMA

0 5
Scale Bar 1:100

NOTES:
THIS DRAWING AND THE BUILDING WORKS DEPICTED ARE COPYRIGHT OF THE OWNER AND MAY NOT BE REPRODUCED EXCEPT BY WRITTEN PERMISSION. THE CONTRACTOR IS TO CHECK AND VERIFY ALL BUILDING AND SITE DIMENSIONS, LEVELS AND SEWER INVERT LEVELS AT CONNECTION POINTS AND ALL DISCREPANCIES REPORTED TO THE ARCHITECT BEFORE WORK COMMENCES. THE DRAWING MUST BE READ IN CONJUNCTION WITH AND CHECKED AGAINST ANY RELEVANT STRUCTURAL OR OTHER SPECIALIST DRAWINGS PROVIDED. USE ONLY WRITTEN DIMENSIONS ARE IN MILLIMETRES - DO NOT SCALE DRAWING. ALL OUR PROPOSALS ARE SUBJECT TO CONFIRMATION FOLLOWING LIAISON WITH THE RELEVANT LOCAL AUTHORITY

Project: Proposed front, side and rear extension 3 Broadway, Duffield

drawing title / location: Proposed Front and Rear Elevations

Client: Mr & Mrs Tafazal

drawn by	checked	scale	date
KUR	-	1:100 @ A3	Mar 2019

project ref:	drawing no.	revision
1901	A-L-200	A

status: FOR APPROVAL