

WEST ELEVATION. (WOOD LANE.)

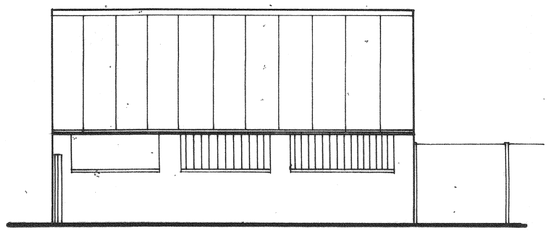

SOUTH ELEVATION.

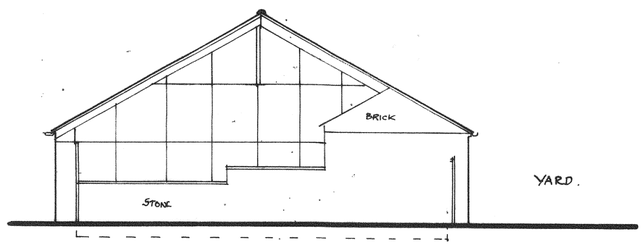

EAST ELEVATION.

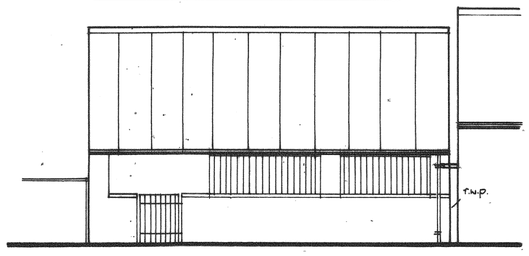

NORTH ELEVATION. (YARD.)

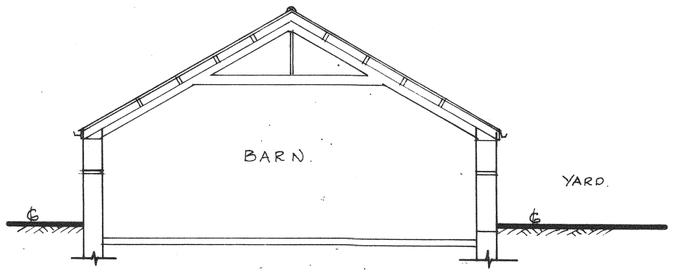

SECTION.

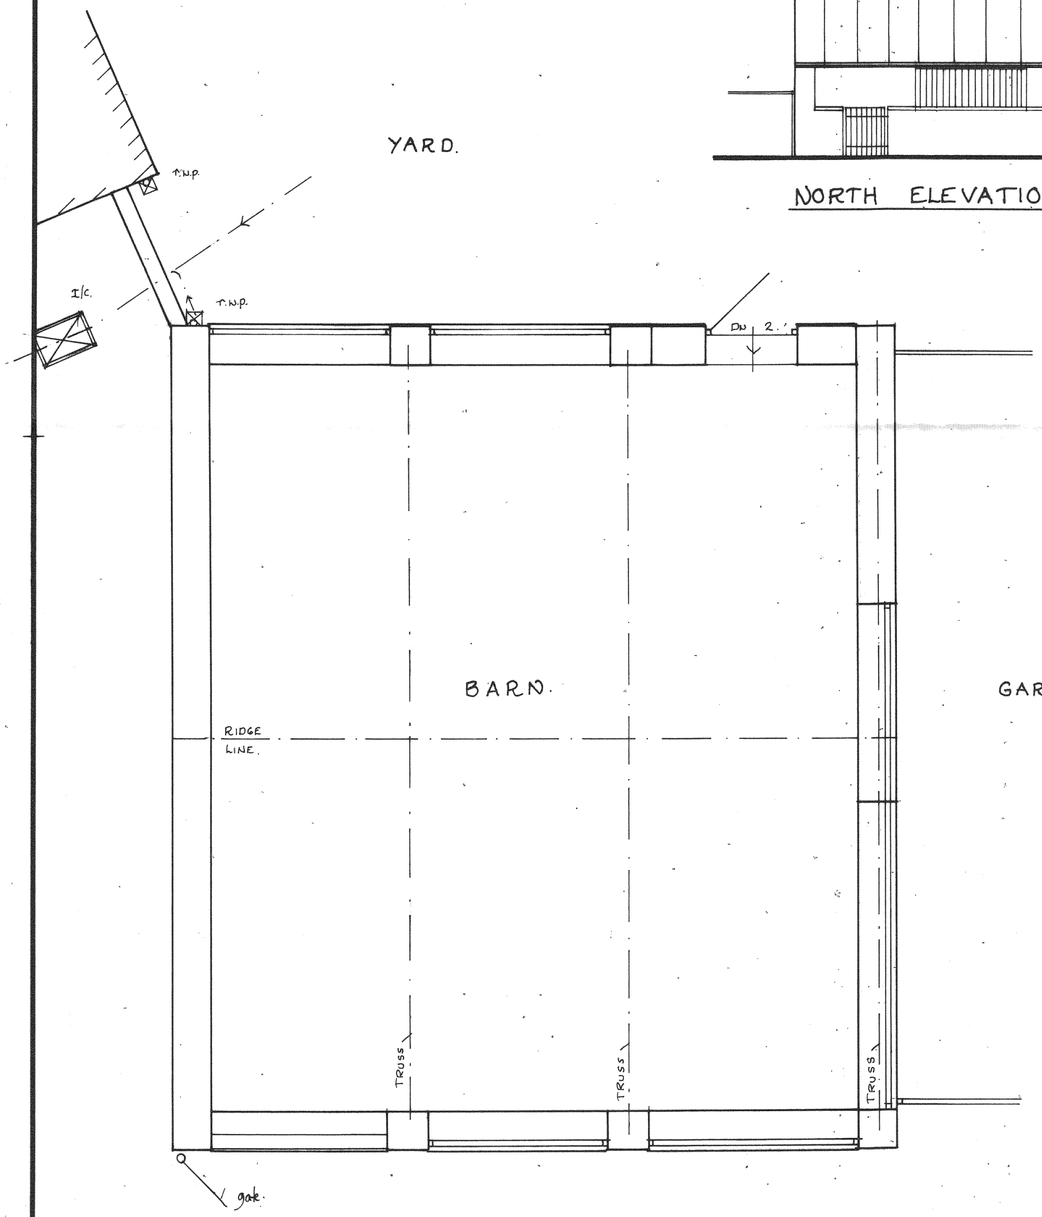

GROUND FLOOR PLAN. (1.50.)

Notes:
All dimensions must be checked on site and not scaled from this drawing.

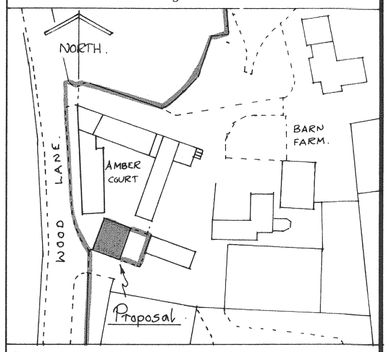

LOCATION PLAN (SCALE-1:1250)

A		
	Date	Revisions

© copyright

Client

MR. & MRS. N. MITCHELL.

Job Title

PROPOSED CONVERSION OF BARN TO HOLIDAY COTTAGE AT 'AMBER COURT,' WOOD LANE, HORSLEY WOODHOUSE, DERBYSHIRE. DE7-6BN.

Drawing Title

EXISTING LAYOUTS.

Scale 1:100, 1:50, & 1:1250.

Date OCT.~2020. Drawn by J.D.

DICKINSON BUILDING DESIGN LTD.
BUILDING DESIGN CONSULTANTS
Domestic/Industrial/Commercial
Local Authority Approvals
Building Plans, Grants etc.
01332 831429
Mob. 07989 025551
E: dbdltd@btconnect.com
Rectory Lane
Breadsall, Derby
DE21 5LL

Drg. No.	Rev.
29/10/2020/01.	

420 x 594mm A2.