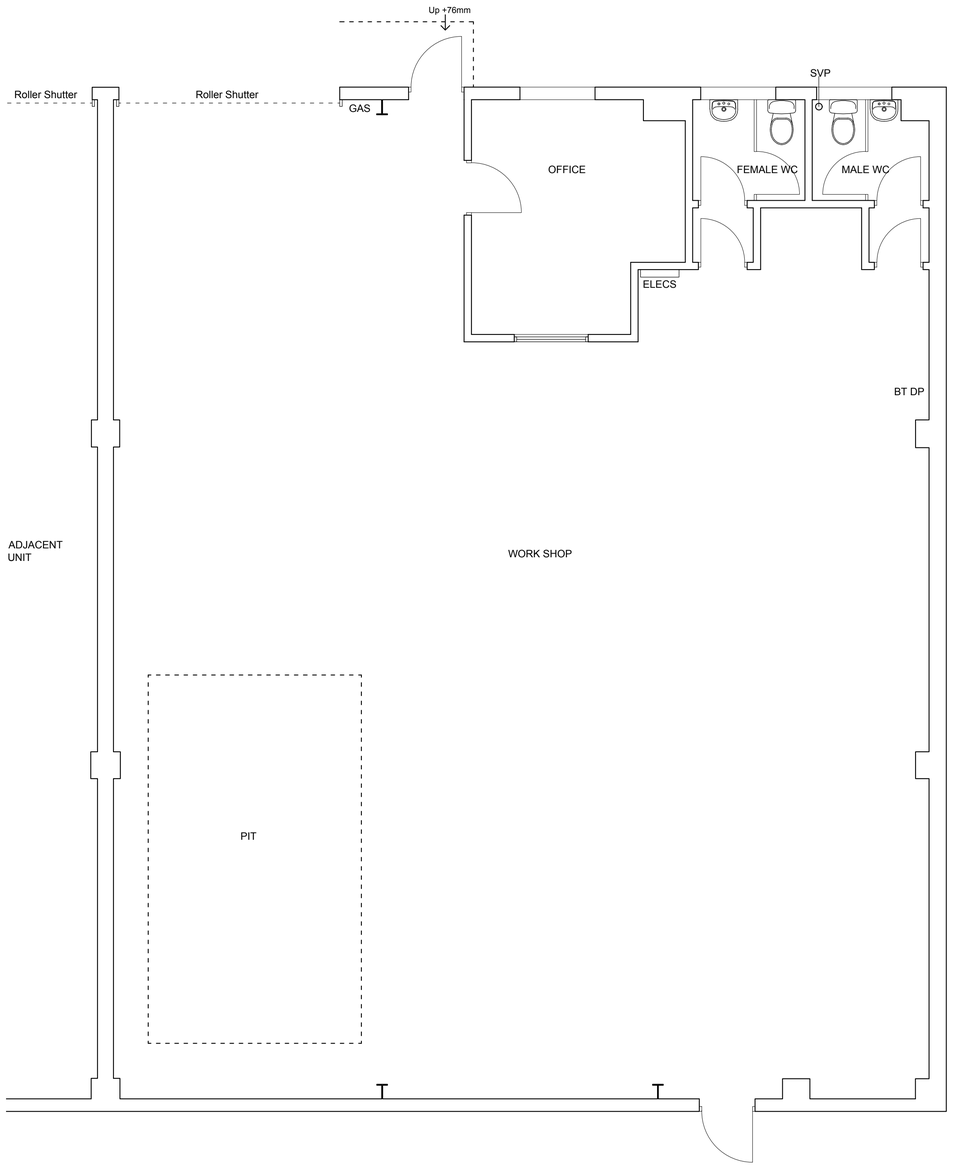

EXISTING AND PROPOSED LAYOUT - SCALE 1:50 @ A1

Scale - 1:50 @ A1

0 1 2 3 4 5



© Crown copyright 2020 Ordnance Survey 100053143

SITE AND LOCATION PLAN - SCALE 1:500 @ A1

Amendments:

Rev	Init.	Date	Description

Project:
Unit 6a
Monk Road Industrial Estate
Somercotes
Alfreton
DE55 7RL

Title:
Existing and Proposed Layout

Amber Autos

Drawn By:	Scale:	Date:
J.Hardy	1:50 @ A1	14.11.20

Drawing Number: 101

Revision: -

Do not scale from this drawing. Dimensions to be checked on site.