

Existing Elevation A-A
Scale 1:50 (West)

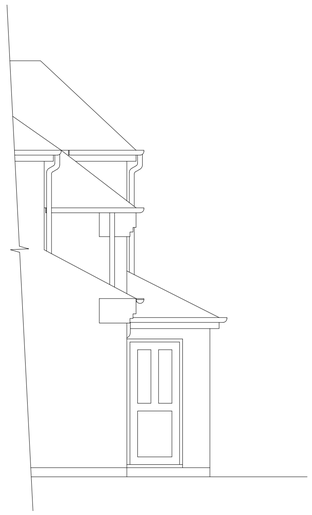

Existing Side Elevation
Scale 1:50 (West)



Existing Front Elevation
Scale 1:50 (South)

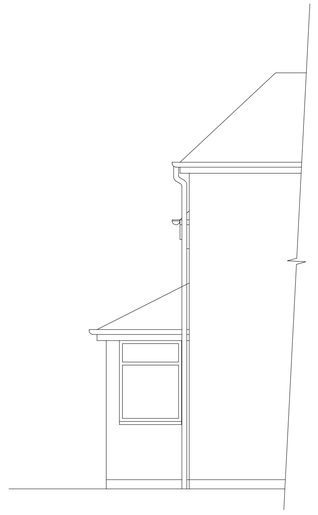

Existing Side Elevation
Scale 1:50 (East)

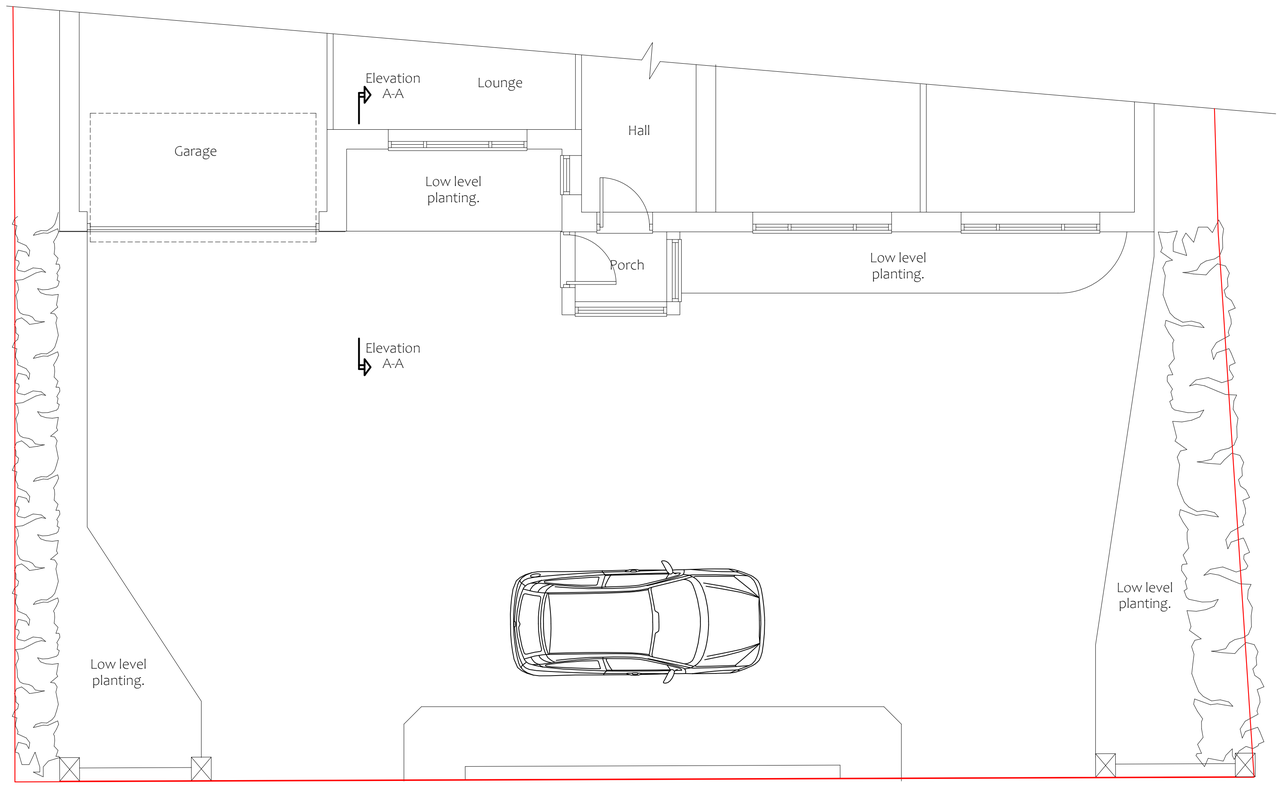

Existing Ground Floor Plan
Scale 1: 50

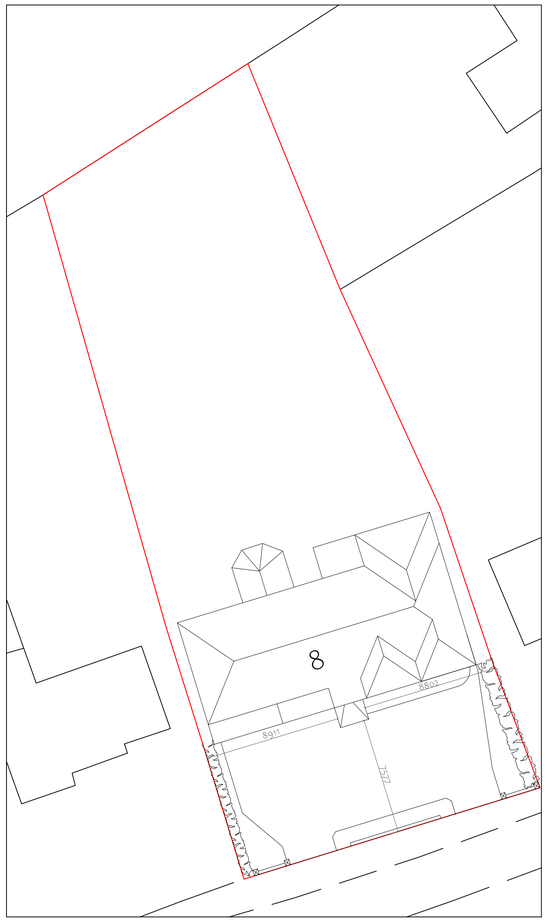

Existing Site Block Plan
Scale 1: 200

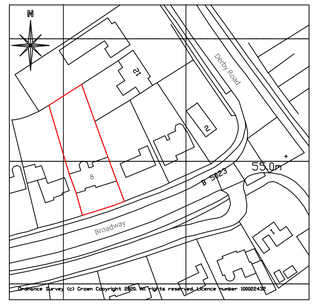

Site Location Plan
Scale 1: 1250

PLANNING ISSUE

Rev	By	Date	Details
A	MO	30/06/20	Windows amended

PROPOSED
Proposed Front Extension to create feature porch

LOCATION
8 Broadway,
Duffield,
DE56 4BT

CLIENT
Mr & Mrs Singh

DRAWING TITLE
Details as Existing

Drawn By	Date	Dwg.No	Rev
MO	June 2020	KJ3101/01	A

Scales					
@ A1			1:50	1:200	1:1250

DO NOT SCALE:
From this drawing all dimensions are in millimetres unless otherwise stated any discrepancies are to be reported to Lacey & Owen Architectural Services Ltd.

RELEVANT DRAWINGS:
This drawing is to be read in conjunction with all other relevant drawings and details

DRAWING COPYRIGHT:
This drawing and all other relevant drawings is the property of Lacey & Owen Architectural Services Ltd. and should not copied or altered in any way without prior consent

139 Bath Street
Ilkeston
Derbyshire
DE7 8AS

LACEY & OWEN
ARCHITECTURAL SERVICES LTD

T: 0115 944 5138
E: enquiry@laceyandowen.co.uk
www.laceyandowen.co.uk

CIAT
REGISTERED PRACTICE

Autocad License number, 610-00037122 © 1997