This drawing is the copyright of High Lane Design. Reproduction, publication or any other usage of this drawing without permission of the company is against the the law.

Do not scale. The contractor shall verify all dimensions and existing conditions on site prior to commencing the works.

This drawing should be read in conjunction with all other relevant documents.

Revisions :	Date :	By :
Revision B - Silo details added	16.11.20	SP

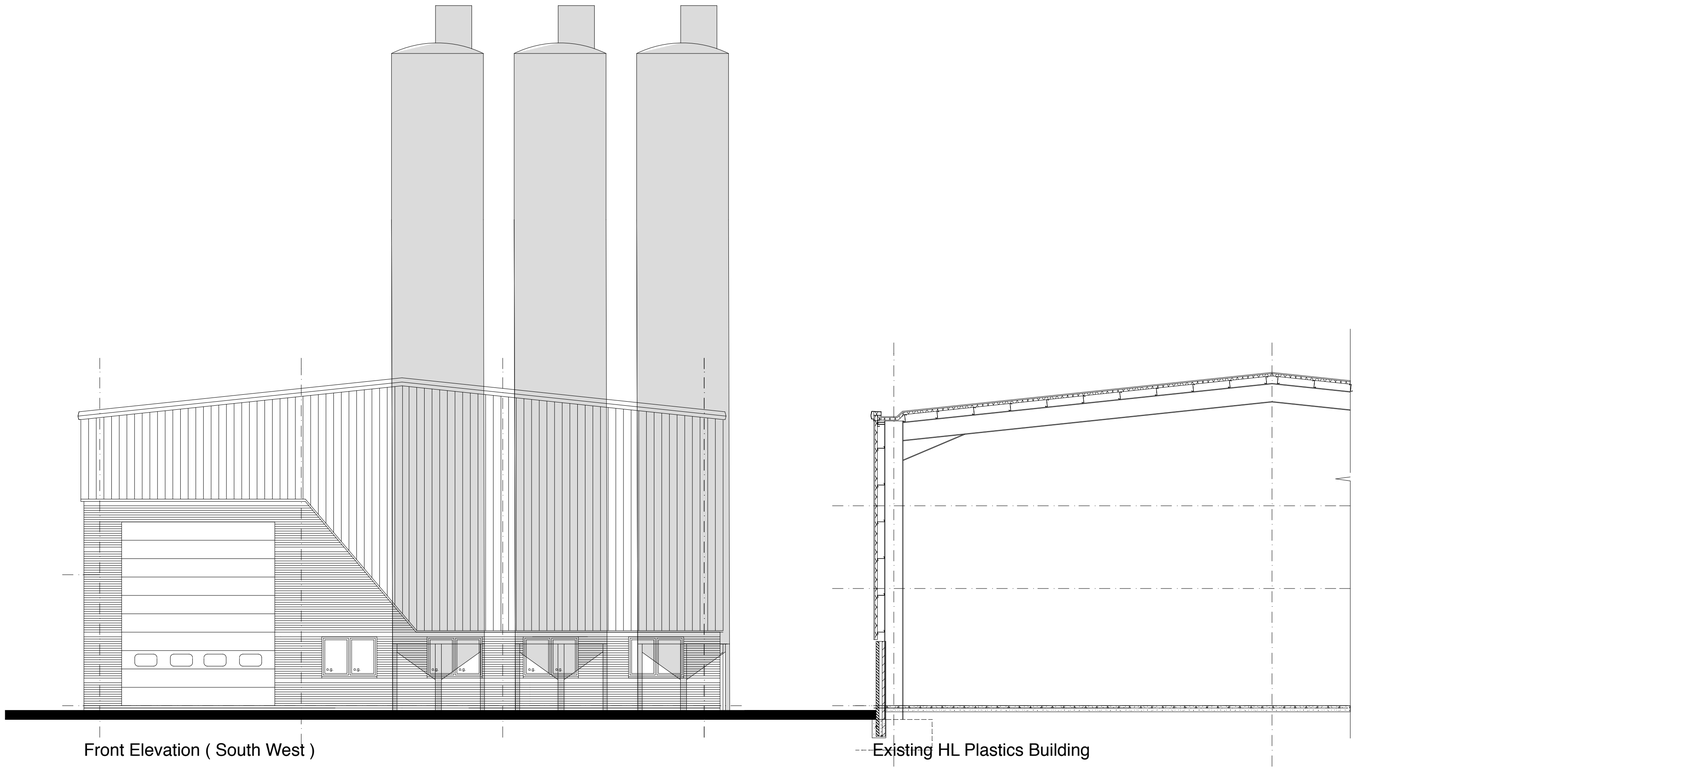

Front Elevation (South West)

Existing HL Plastics Building

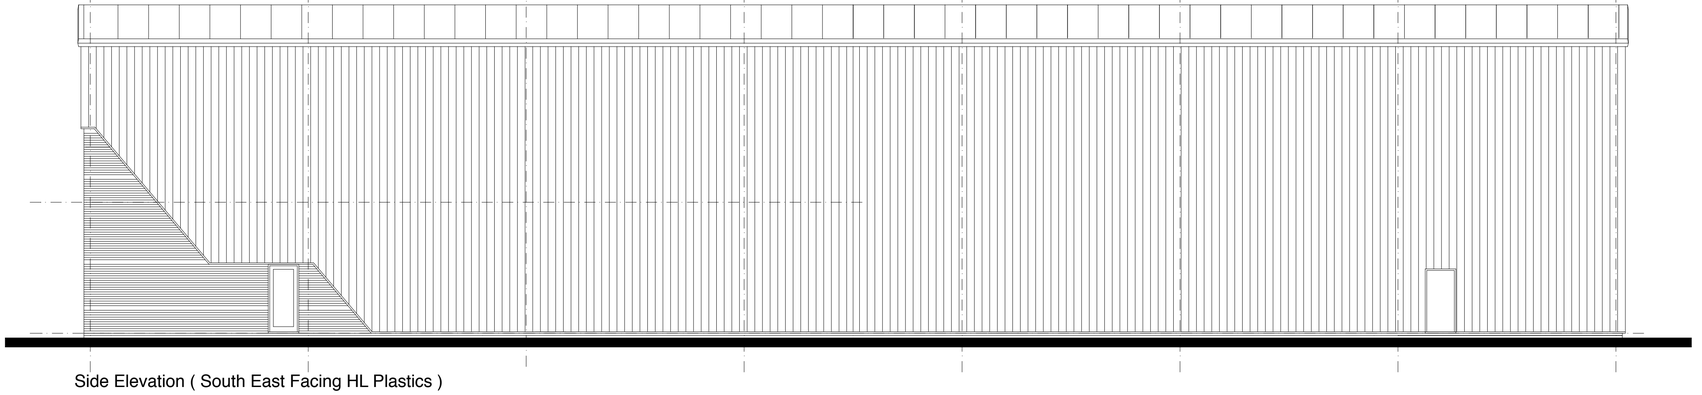

Side Elevation (South East Facing HL Plastics)

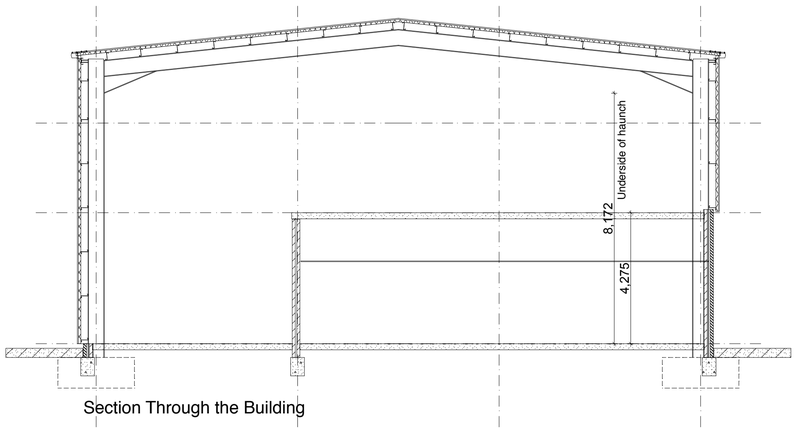

Section Through the Building

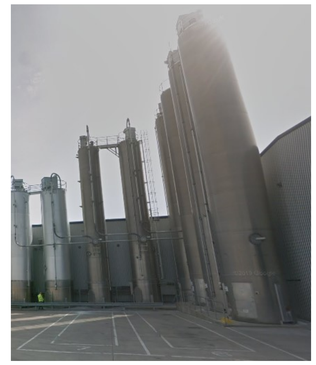

New Silos to be 23m tall to match existing as shown here

high lane design

199 High Lane West
West Hallam
Ilkeston
Derby
DE7 6HP

t: 07816 513918
e: highlanedesign@hotmail.com

Project

Proposed New Mixing Plant for HL Plastics
Denby Business Park.

Drawing

Elevations and Section as Proposed (sheet 1 of 2)

Scale :	Date :	Drawn by :	Checked by :
1 : 100	Aug.'20	SP	

Job number :	Drawing number :	Revision:
L 310	P03	B

High Lane Design Limited is a Registered Company No. 8098557