DO NOT SCALE - Use only written dimensions. All dimension must be verified prior to the works being put into hand and any discrepancies reported to the originator.

This drawing is copyright and shall not be reproduced not used for any other purpose without the written permission of Parker Liddle Architecture.

This drawing must be read in conjunction with all other related drawings and it is the contractors responsibility to ensure full compliance with the Building Regulations.

Drawing to be used only as described in the drawing status below



FRONT ELEVATION
as Proposed 1:50 @ A2

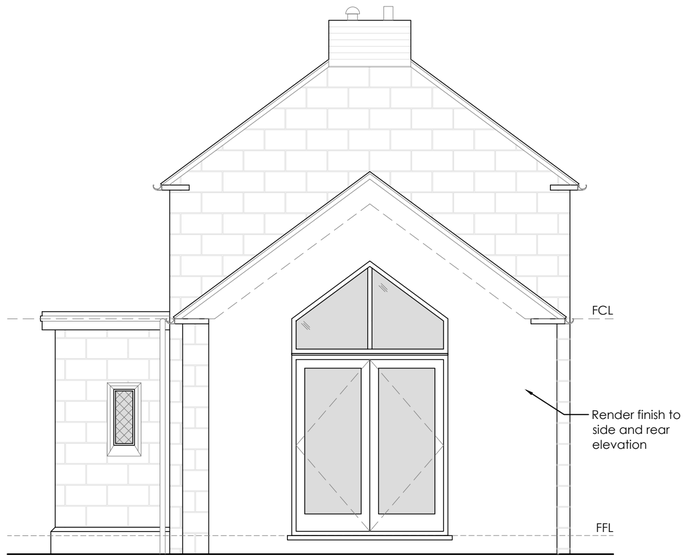

SIDE ELEVATION
as Proposed 1:50 @ A2

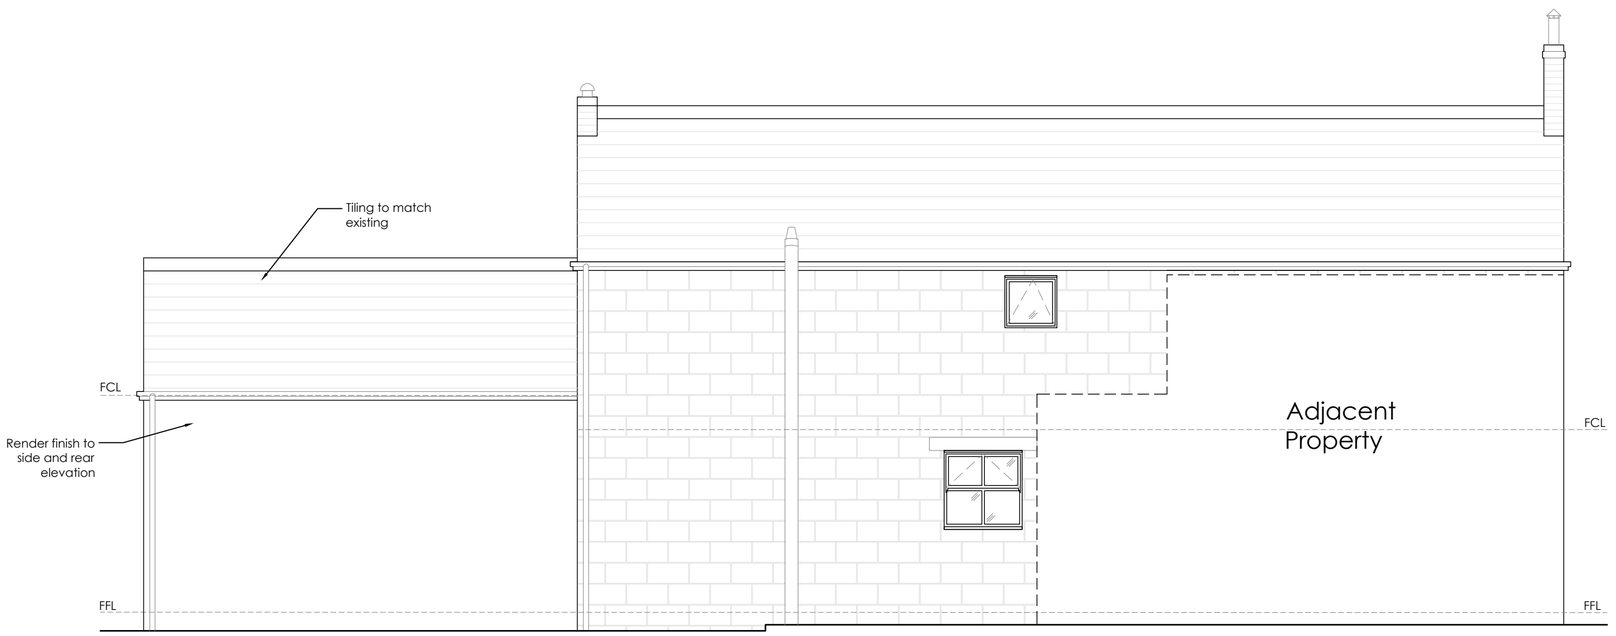

REAR ELEVATION
as Proposed 1:50 @ A3

STATUS:	Planning		
DWG NO:	1004-05	REVISION:	
CLIENT:	Mr and Mrs Laybourn		
PROJECT:	1b Belper Road Kilburn Belper DE56 0LP		
TITLE:	Single Storey Extension Elevations as Proposed		
DRAWN BY:	JPL	PAPER SIZE:	A2
SCALE:	1:50	DATE:	16.11.2020

PARKER LIDDLE
ARCHITECTURE
TIBSHELF, ALFRETON
DERBYSHIRE, DE55 5QB
Tel: 01773 875308
plarchitecture.co.uk / mail@plarchitecture.co.uk