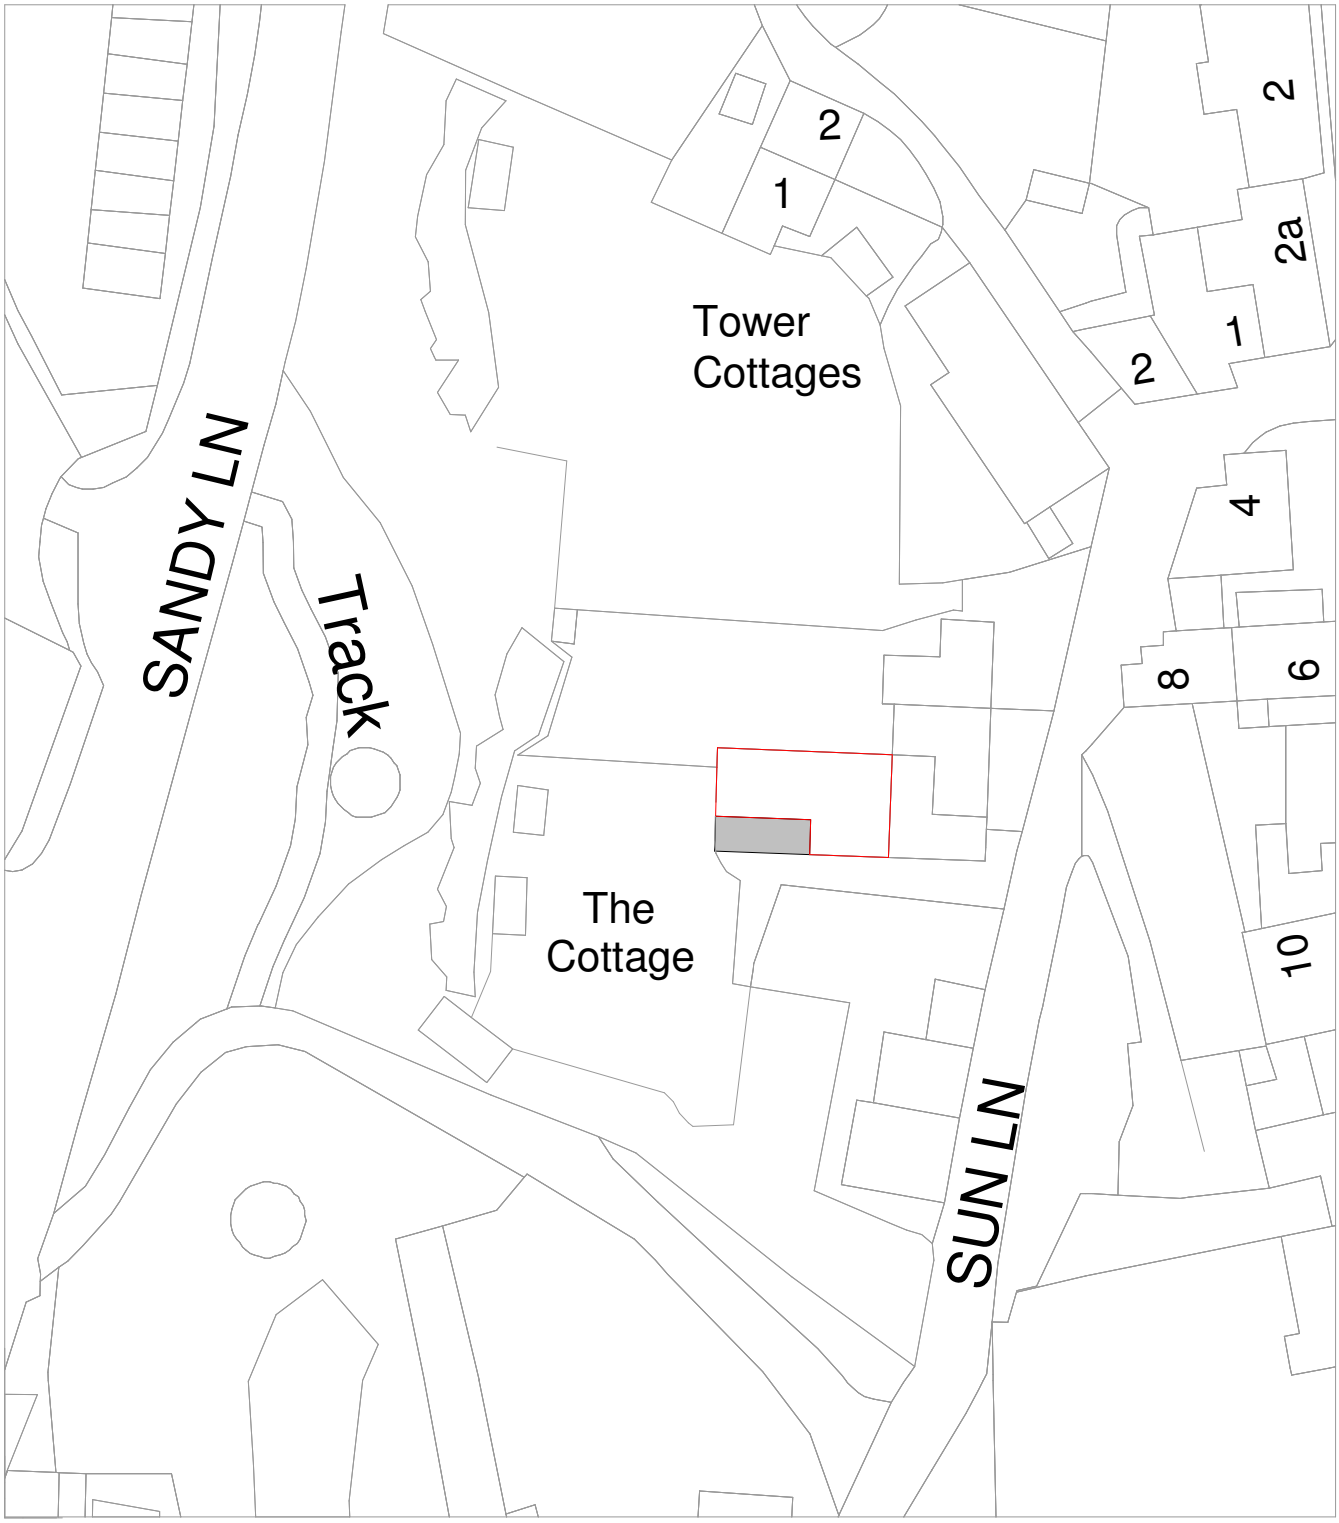

© Crown copyright and database rights 2020 OS 100042766

Site plan

1 : 500

10 0 10 20 30 40 50

Metres

Extension Plans. 16 Shakespeare Road W7 1LR	The Cottage, Sun Lane Crich, Matlock DE45BR PROJECT ADDRESS:	Lee and Karen Butler CLIENT:	
		02.11.2020 Date:	1:500 Scale (@ A4) / Rev. Date / Rev.
		Drawn by: JM	TC-R00-PR-101
Single storey extension PROJECT:	SITE PLAN DRAWING TITLE:	Checked by:	DRAWING NUMBER: