

PROPOSED NORTH ELEVATION

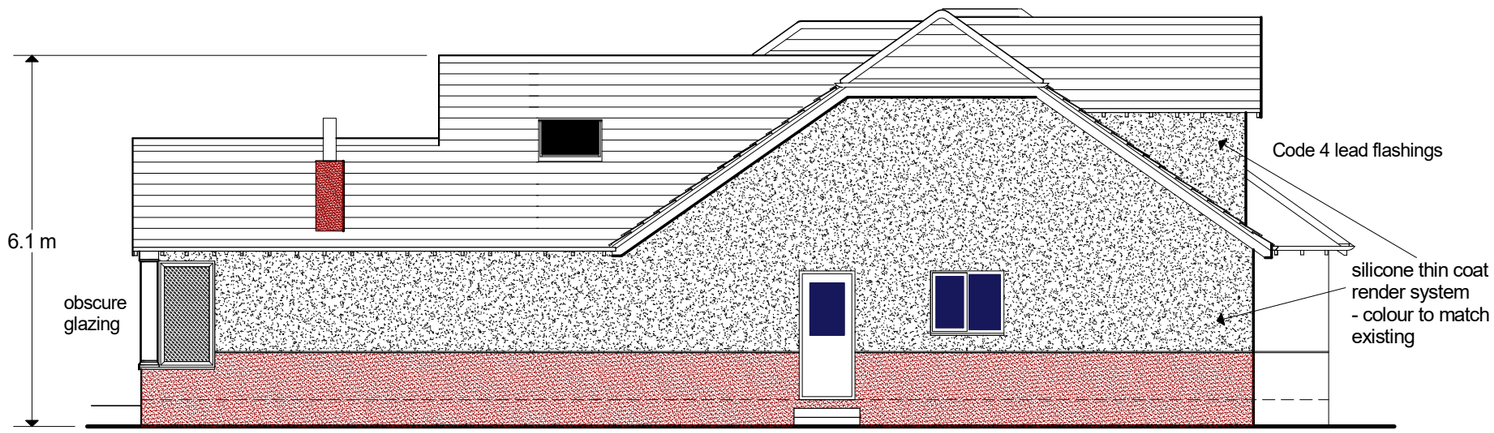

PROPOSED EAST ELEVATION

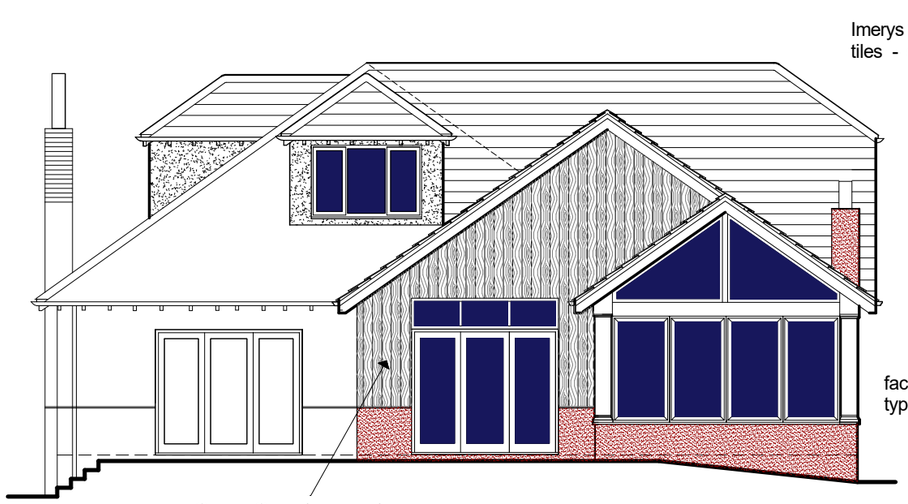

PROPOSED SOUTH ELEVATION

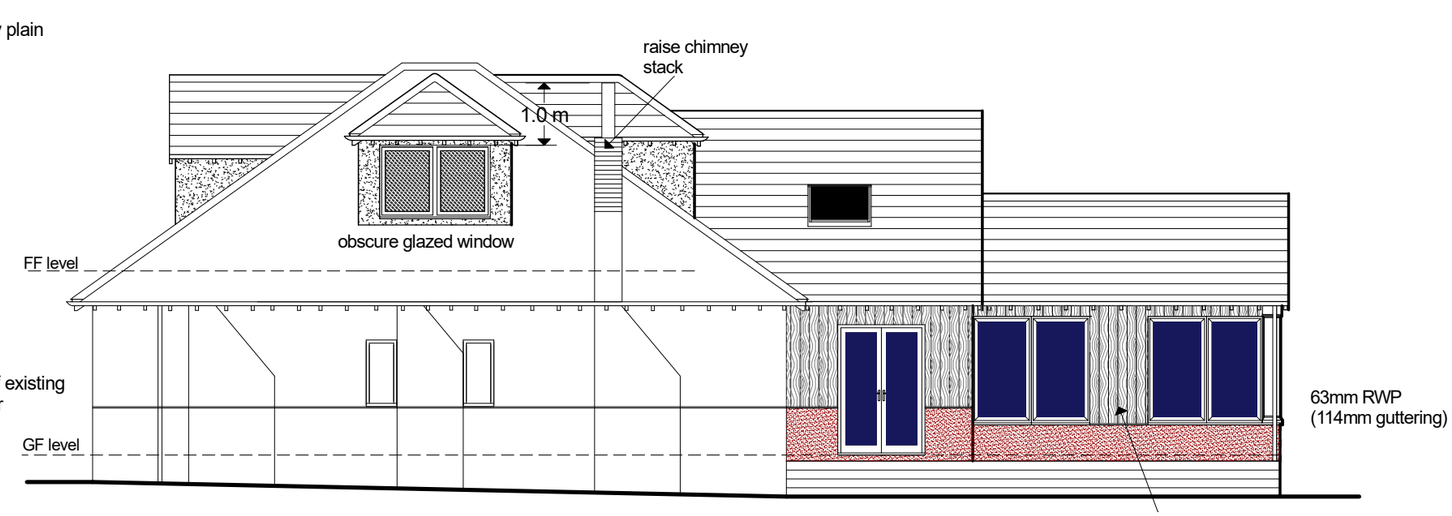

PROPOSED WEST ELEVATION

PRELIMINARY

17.11.20 - updated by client
26.06.20 - updated for planning

SCALE 1:100@A3	DATE May 2020	REF. 180520/5B

Proposed Extensions at:
183 Sleetmoor Lane Swanwick Alfreton DE55 1RH
for Mr & Mrs J Howett

design connexions
Architectural Services
25 Linsdale Gardens Gedling
Nottingham NG4 4GY
Tel. 07760 215478
e-mail: designconnexions@gmail.com
www.designconnexions.co.uk