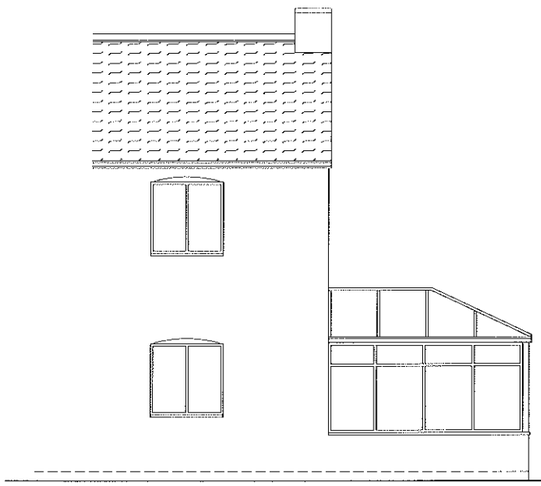

Existing Front Elevation

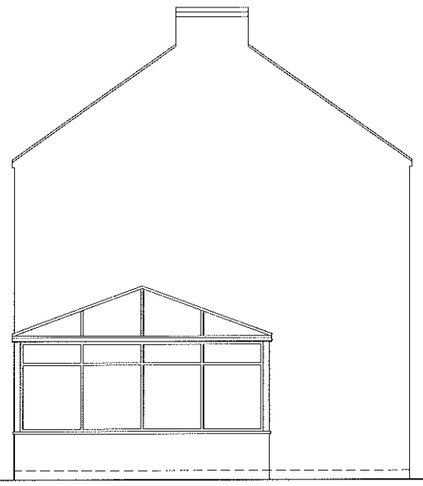

Existing Side Elevation



Existing Rear Elevation

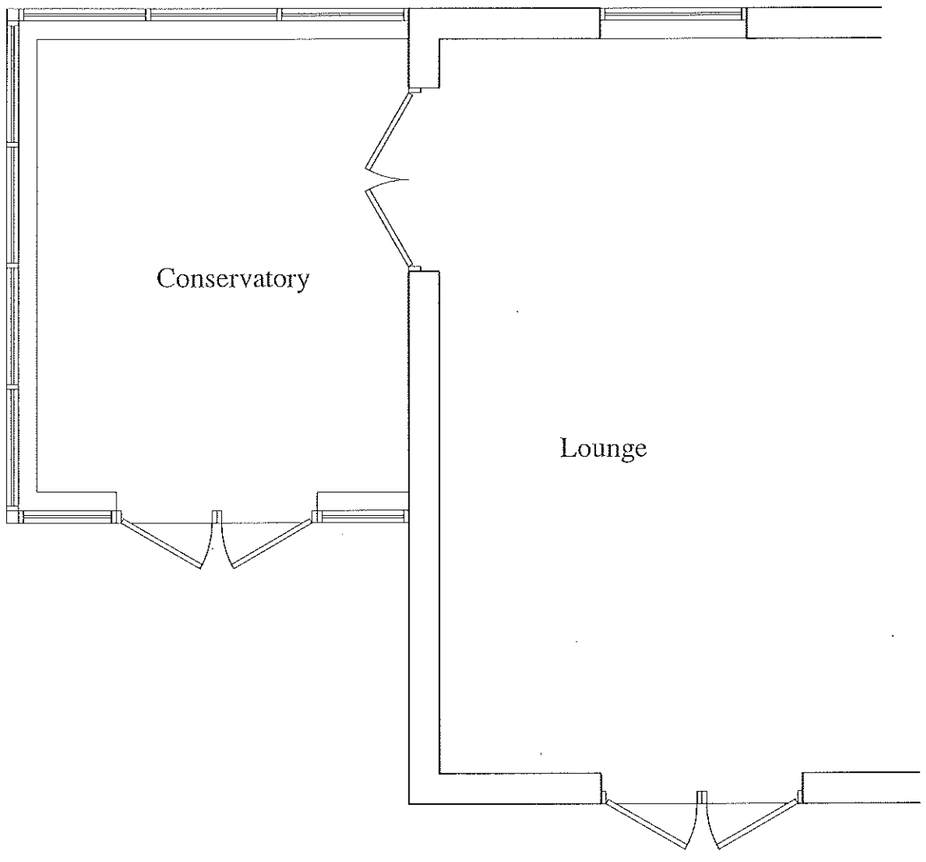

EXISTING GROUND FLOOR PLAN

NTR Design
& Build Limited

NTR Design & Build limited
Waterside, Derby Road
Swanwick
Derbys DE55 1AD
Telephone 07966 432317

Email - ntrdesign@btinternet.com

Project Title
BIRCHWOOD FARM, COCKSHUT LANE,
LOWER SOMERCOTES, ALFRETON. DE55 4NG

Drawing
PROPOSED SINGLE STOREY EXTENSION
PLANS AS EXISTING

Scale	Drawn By	Revision
1:50 1: 100	NTR	

Date	Drawing No
OCTOBER 2020	DS1/10/20

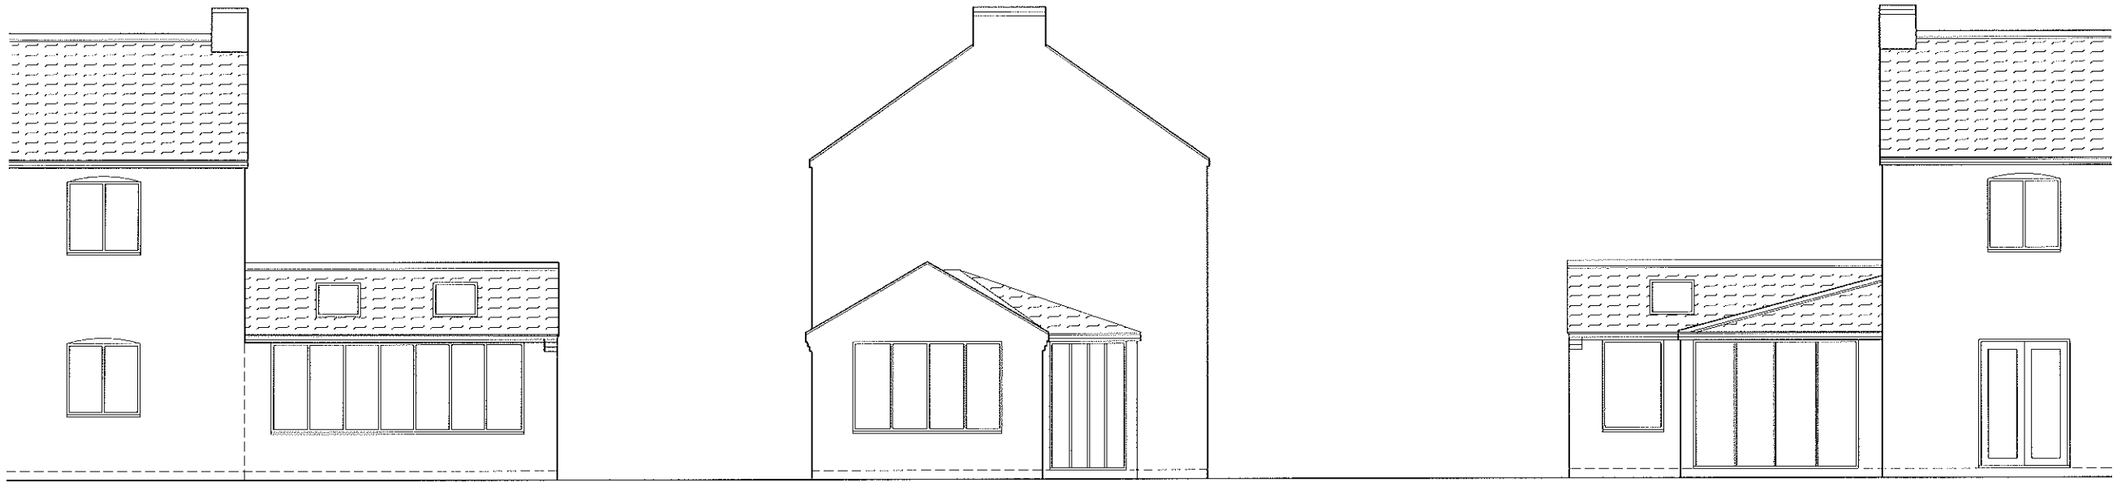

Proposed Front Elevation

Proposed Side Elevation

Proposed Rear Elevation

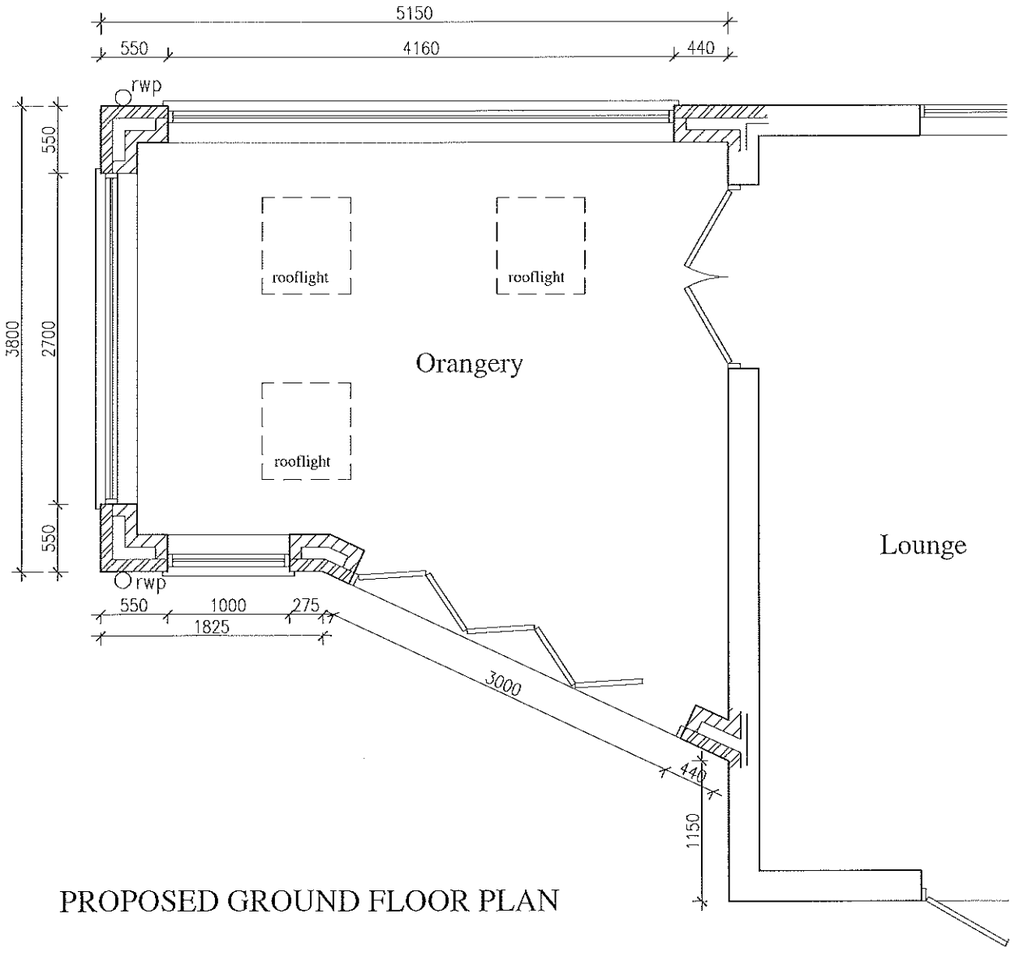

PROPOSED GROUND FLOOR PLAN

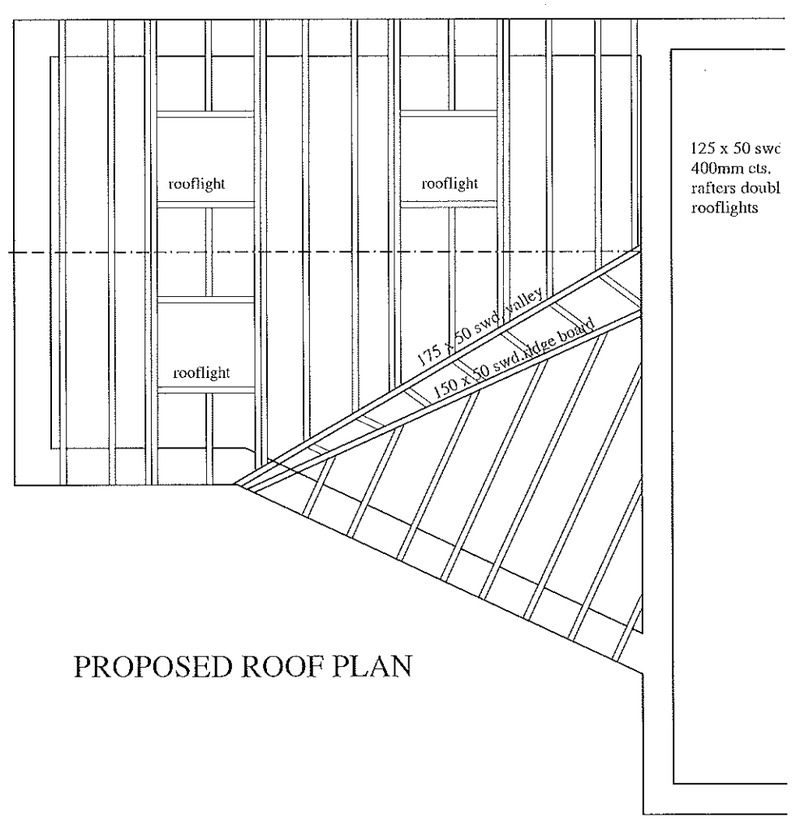

PROPOSED ROOF PLAN

NTR Design
& Build Limited

NTR Design & Build limited
Waterside, Derby Road
Swanwick
Derbys DE55 1AD
Telephone 07966 432317

Email - ntrdesign@btinternet.com

Project Title

BIRCHWOOD FARM, COCKSHUT LANE,
LOWER SOMERCOTES, ALFRETON. DE55 4NG

Drawing

PROPOSED SINGLE STOREY EXTENSION
PLANS AS PROPOSED

Scale	Drawn By	Revision
1:50 1: 100	NTR	

Date	Drawing No
OCTOBER 2020	DS2/10/20