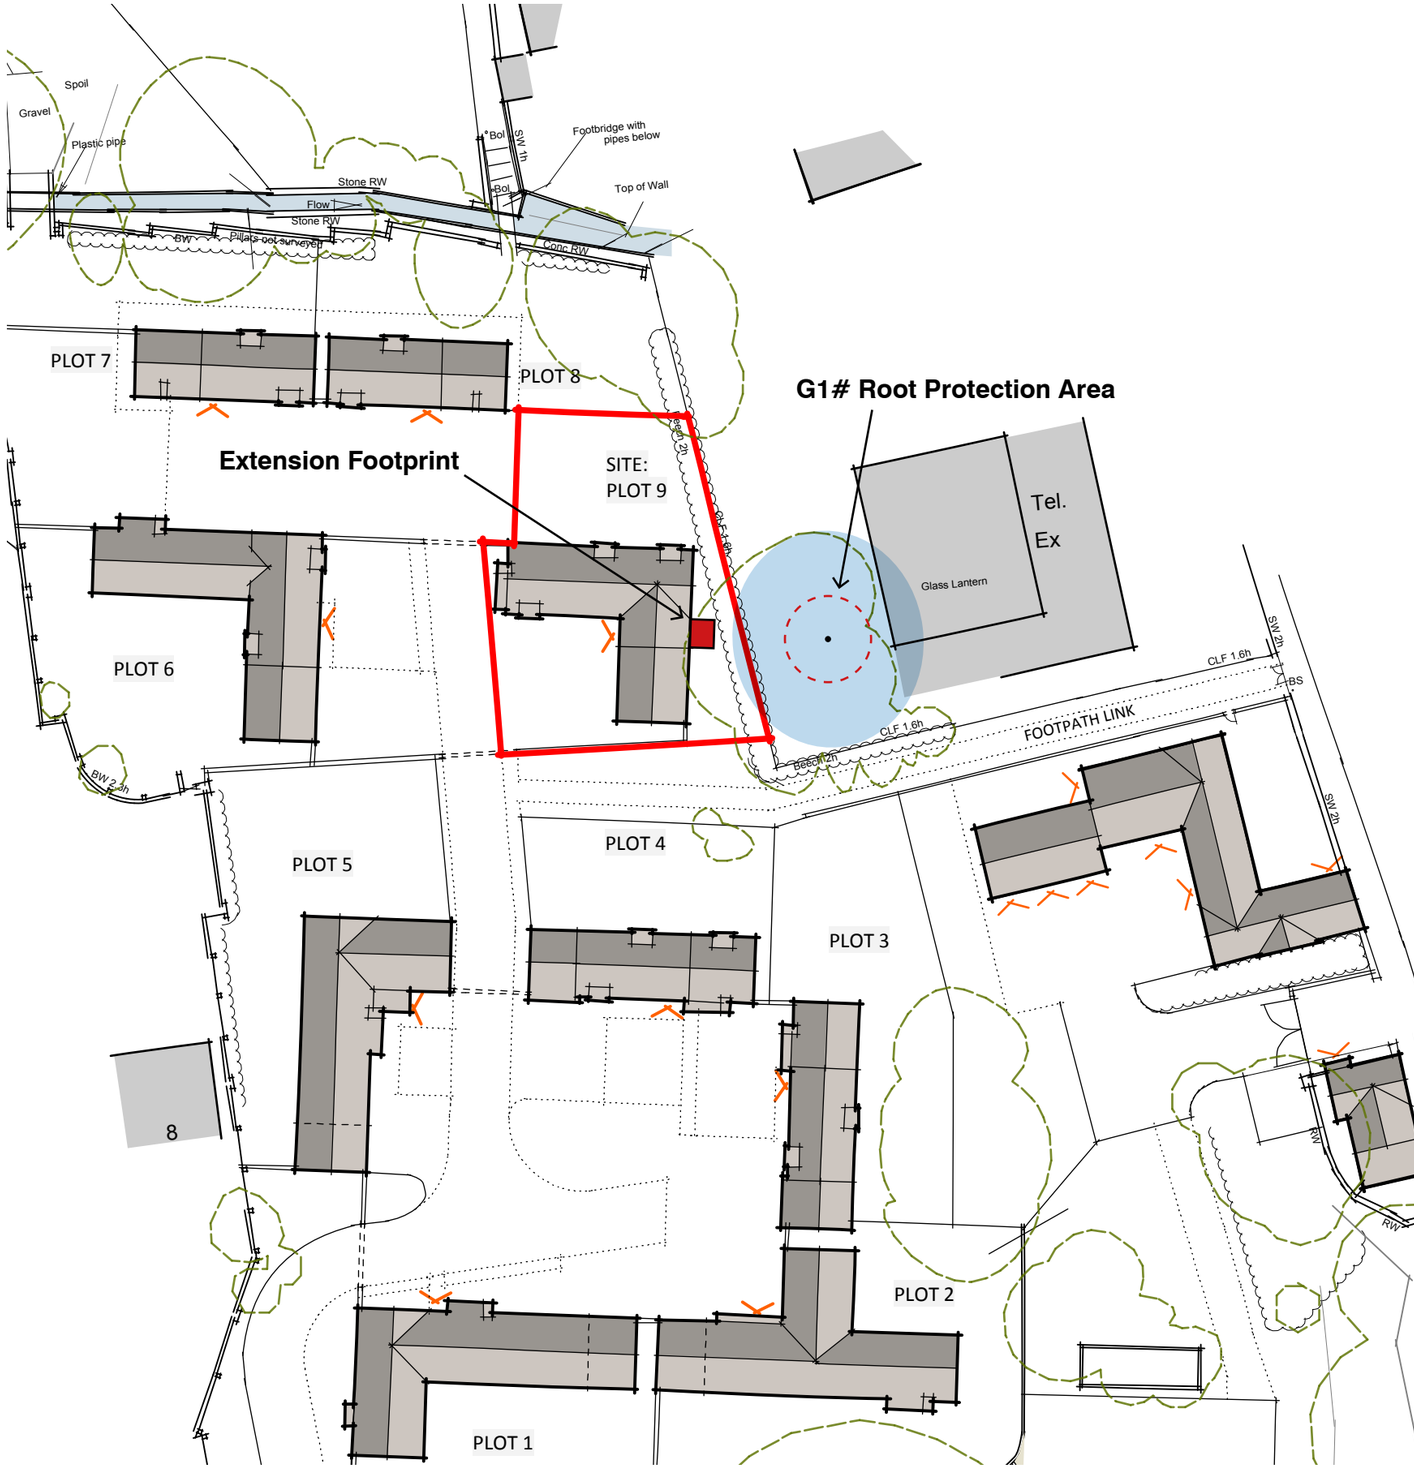

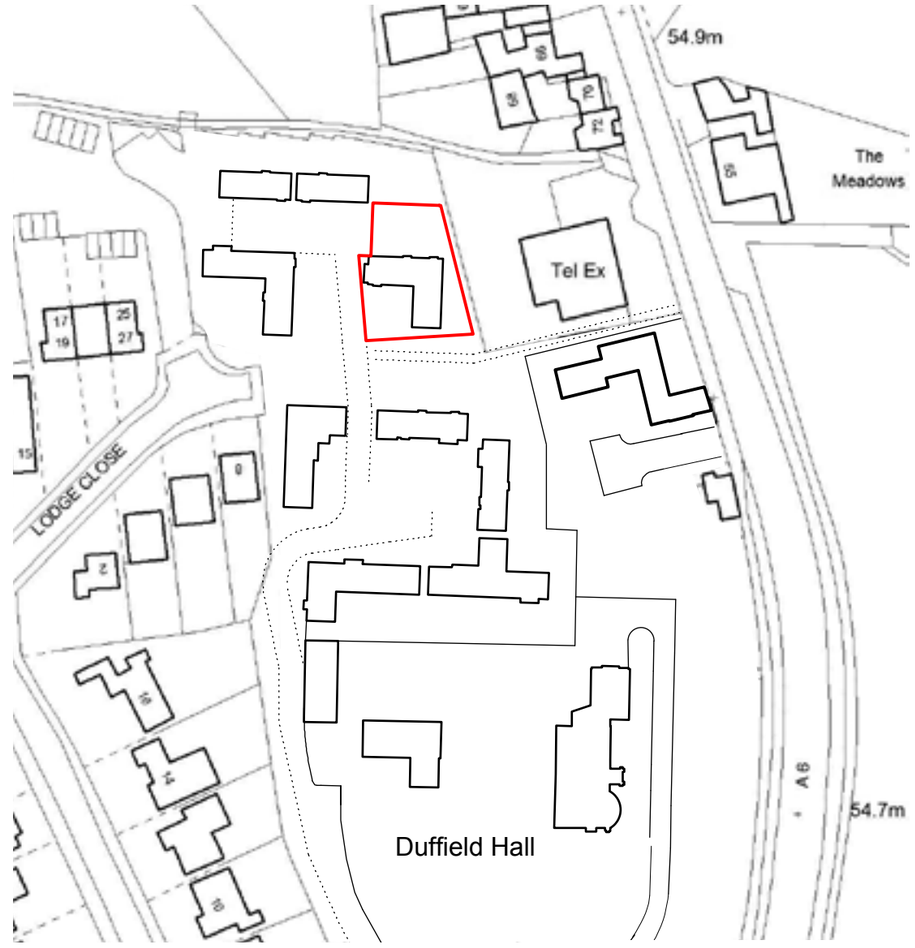

LOCATION PLAN

0 10 20 50

1:1250

BLOCK PLAN

0 10 20

1:500

N

Rev	Drawn	Revision Description	Date

Status PLANNING

Project 9 Hall Gardens, Duffield

Client Mr O. Smalley

Lathams Job Number 7448

Drawing Title Block Plan with RPA

Drawing Number 7448 (08) 08

Revision

Scale @ A3

Date 18.11.2020

Derby
12 St. Mary's Gate DE1 3JR
+44 (0)1332 365 777
Nottingham
Knight + Whitehall House
4 Carlton Street NG1 1NN
+44 (0)115 828 0422
London
70 Cowcross Street EC1M 6EJ
+44 (0)20 7490 0672

Lathams
ARCHITECTURE + URBANISM

enquiries@lathamarchitects.co.uk
lathamarchitects.co.uk

© Derek Latham + Co. Ltd