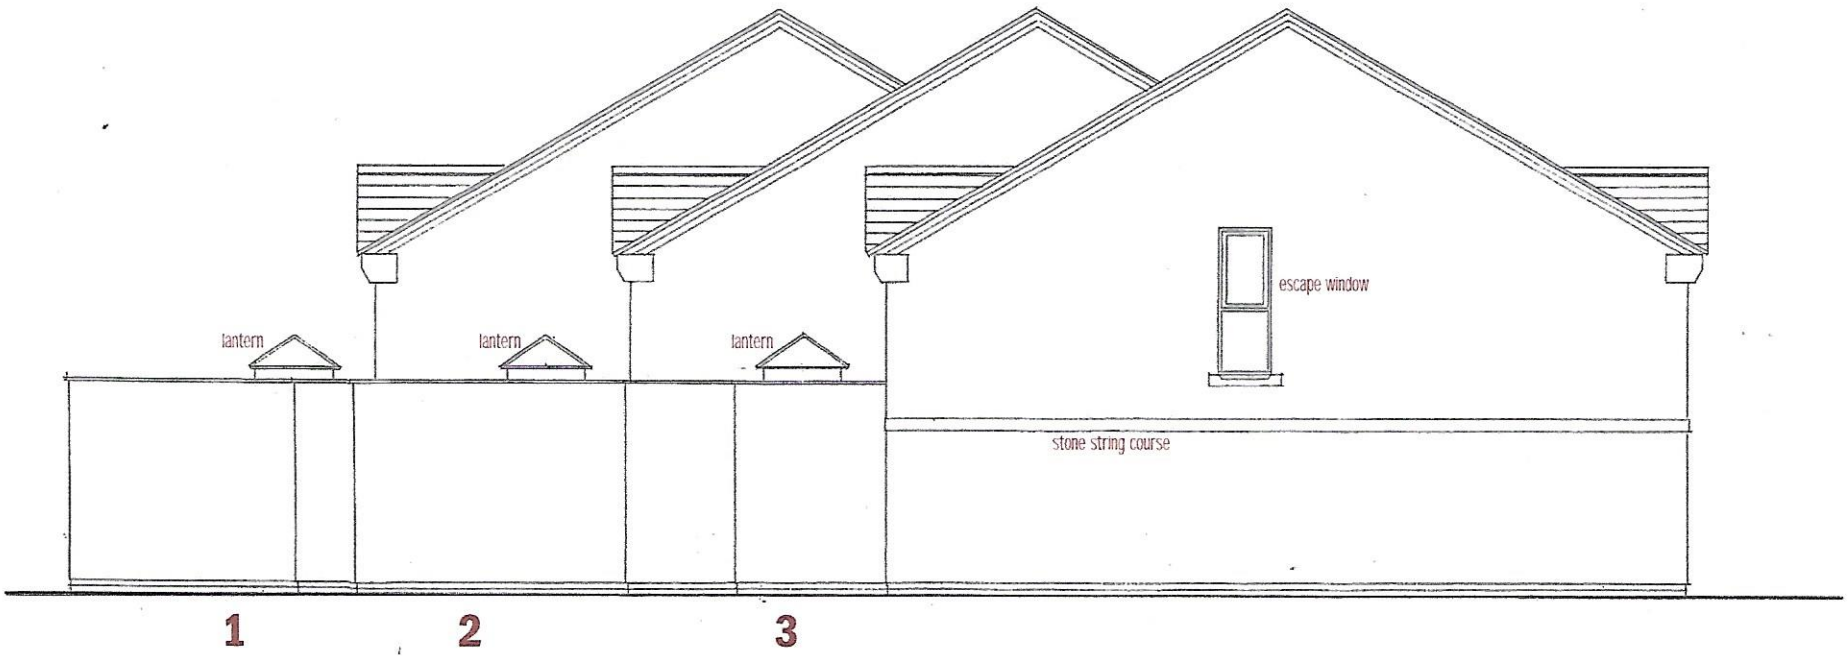

NORTH ELEVATION



WEST ELEVATION



SOUTH ELEVATION

3 TOWN HOUSES TAMWORH STREET DUFFIELD DERBYSHIRE

Scale: 1/100 [@ A3