

3 2 1

WEST ELEVATION [To Tamworth Street]

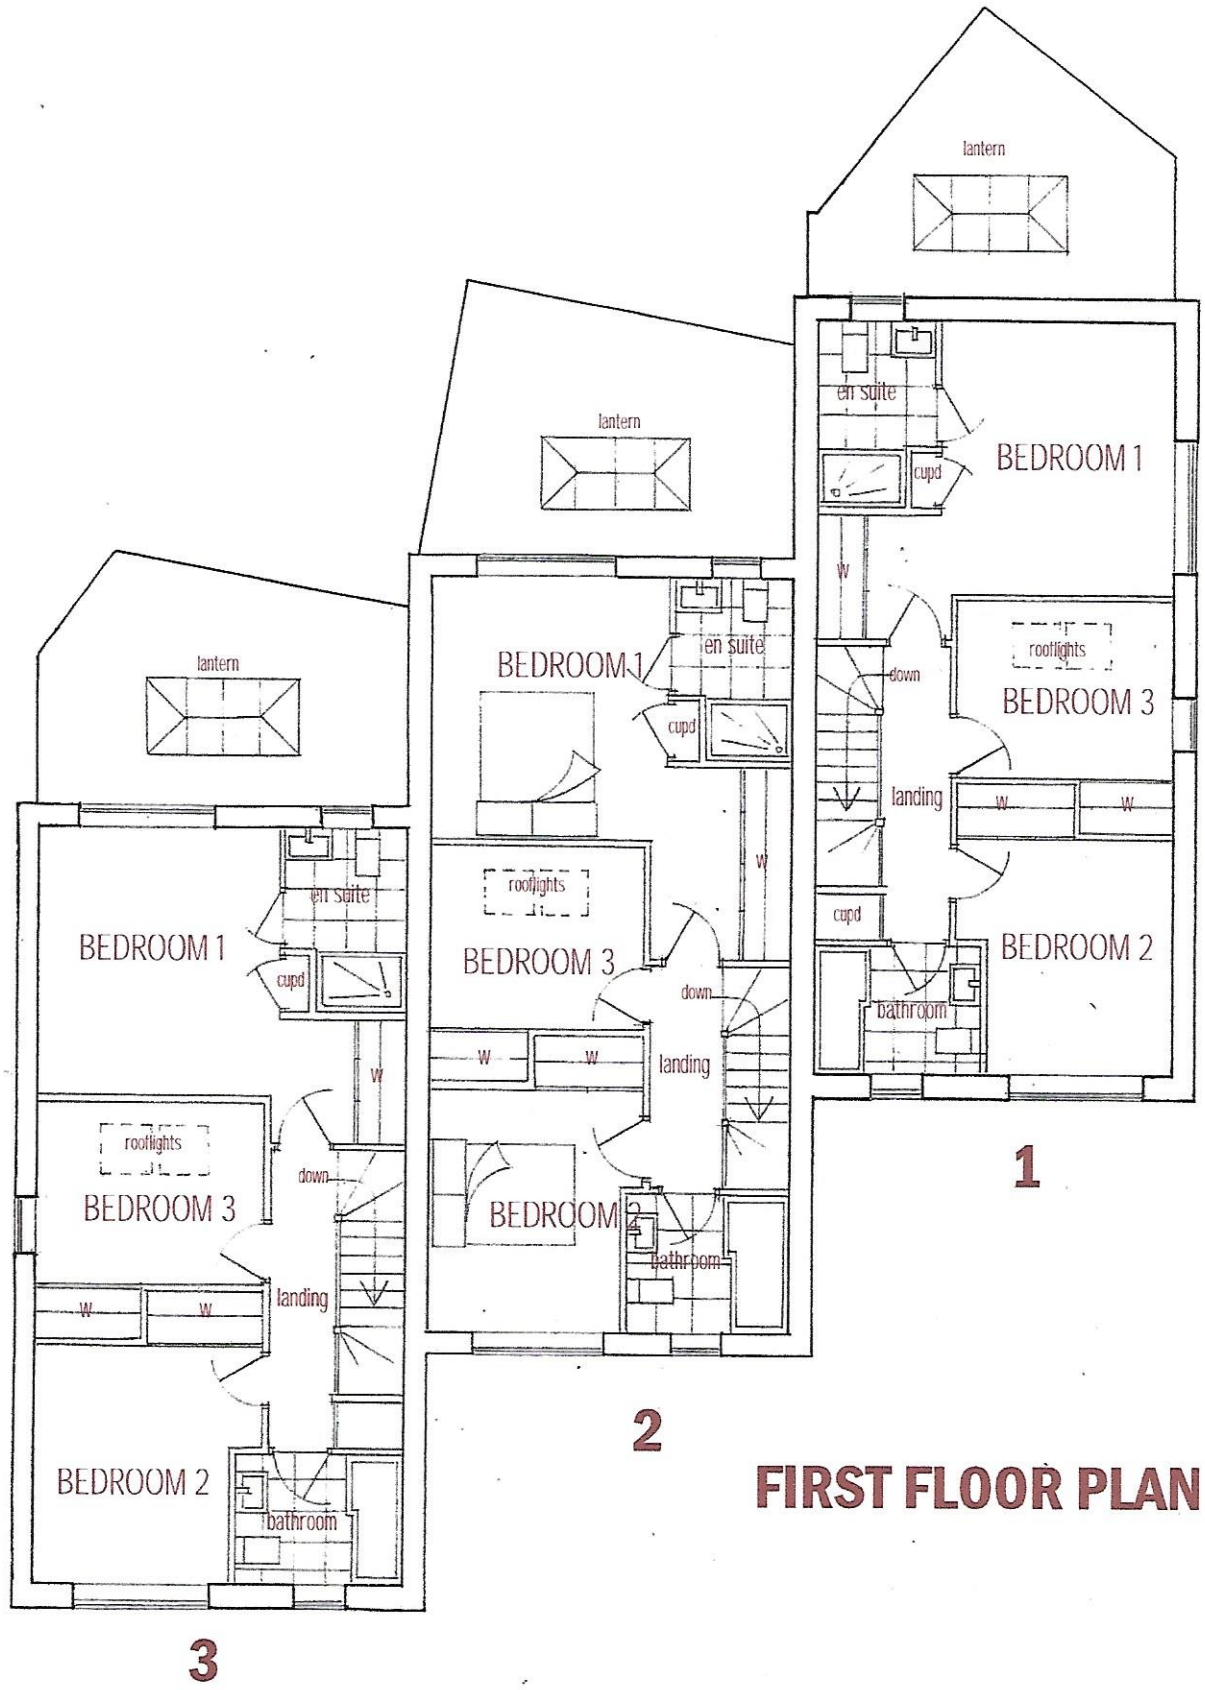

FIRST FLOOR PLAN

3 TOWNHOUSES TAMWORTH STREET DUFFIELD DERBYSHIRE **Scale: 1/100 [@A3]**