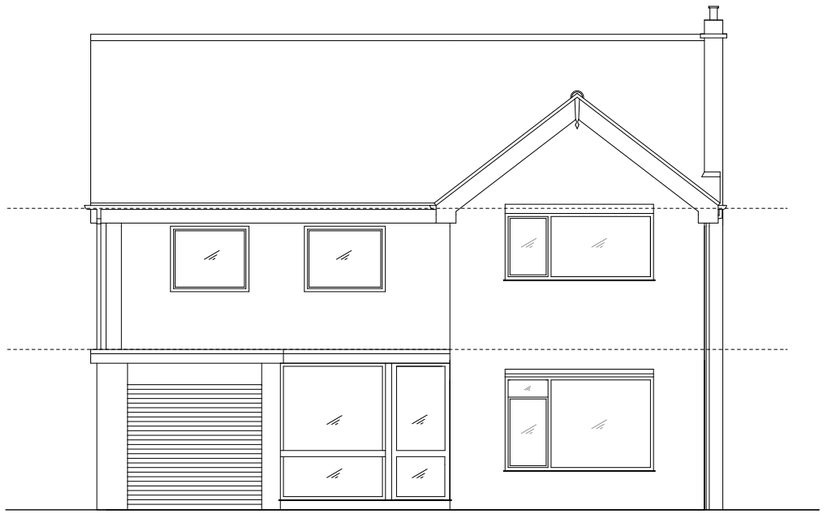

Front Elevation Scale: 1:100

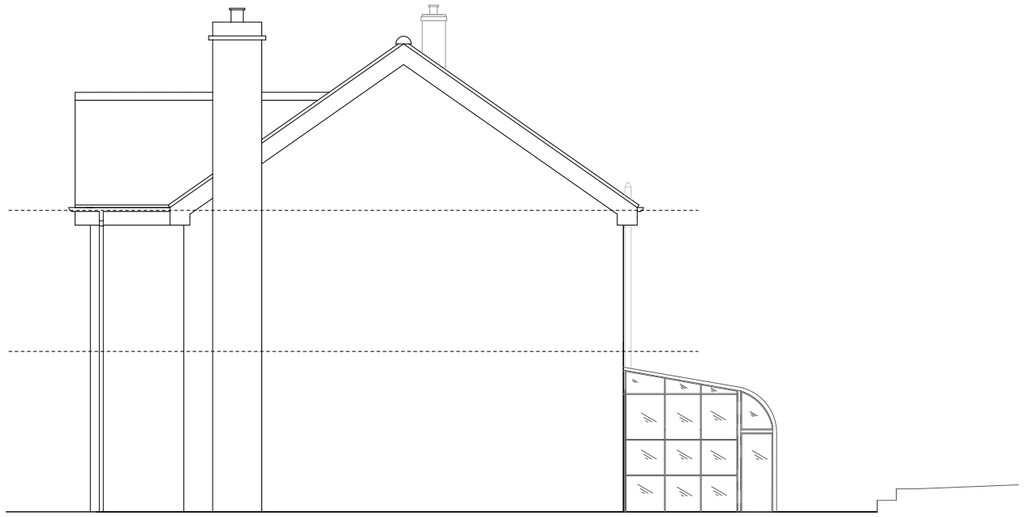

Side Elevation Scale: 1:100

Notes:

Copyright retained in accordance with the copyright design and patents act 1988.
Dimensions must not be scaled from this drawing. The contractor is to check and verify all building and site dimensions before work is commenced. The Contractor is to check and verify with all Statutory Authories and Employer the local and condition of any underground or overhead services or confirm that none exist prior to work commencing on site.

CDM Regulations 2015:

Denotes a significant hazard or difficult to manage procedure. Please refer to 'Designer Risk Assessment' for further information regarding mitigation of hazards.

CDM Regulations, require all projects to:
- Have workers with the correct skills, knowledge, training and experience.
- Contractors providing appropriate supervision, instruction and information.
- A written Construction Phase Plan.

Swain Architecture are appointed as 'Designer' only, unless appointed by the client in writing to confirm Swain Architecture's role as 'Principal Designer'.

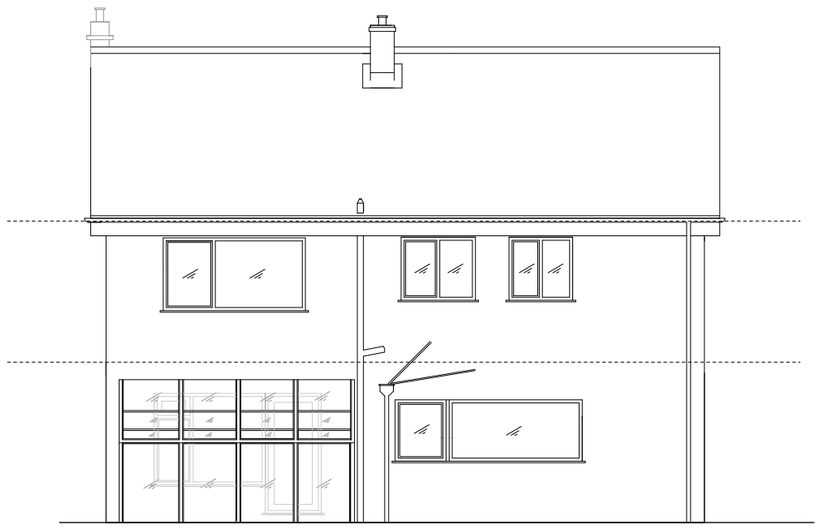

Rear Elevation Scale: 1:100

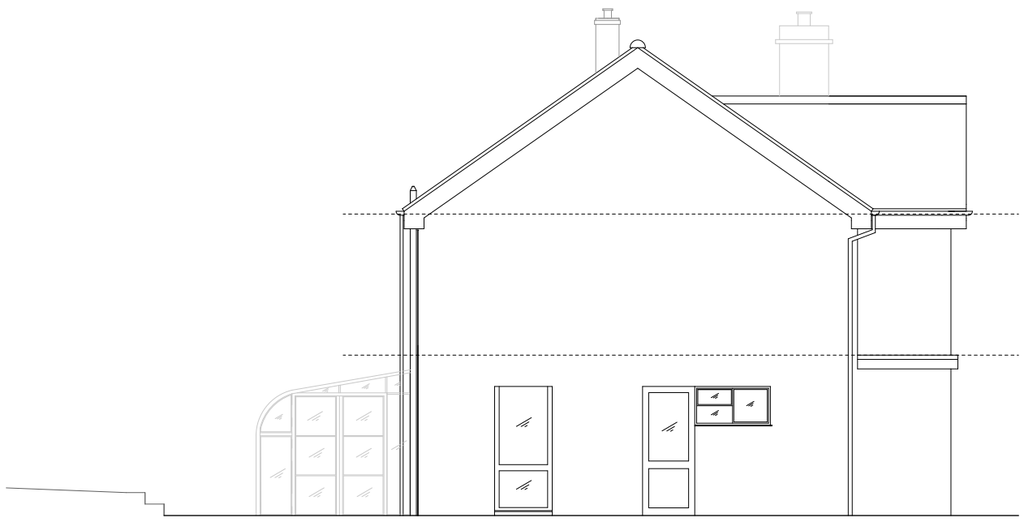

Side Elevation Scale: 1:100

EXISTING

Rev	Description	Date

SWAIN ARCHITECTURE
W: www.swainarchitecture.com
E: hello@swainarchitecture.com
T: 01332 742 568
Sadler Bridge Studios, Bold Lane, Derby, DE1 3NT

Client: Mr and Mrs Marshall
Project: 19.170 Broadway
Drawing: Existing Elevations
Number: 19.170. S01.01
Date: 26/09
Paper Size: A3 Scale: 1:100
Drawn By: OH Checked By: AA