

PRINTS TO SCALE ON A3 SIZE PAPER
LANDSCAPE ORIENTATION




FRONT ELEVATION - Units B & C

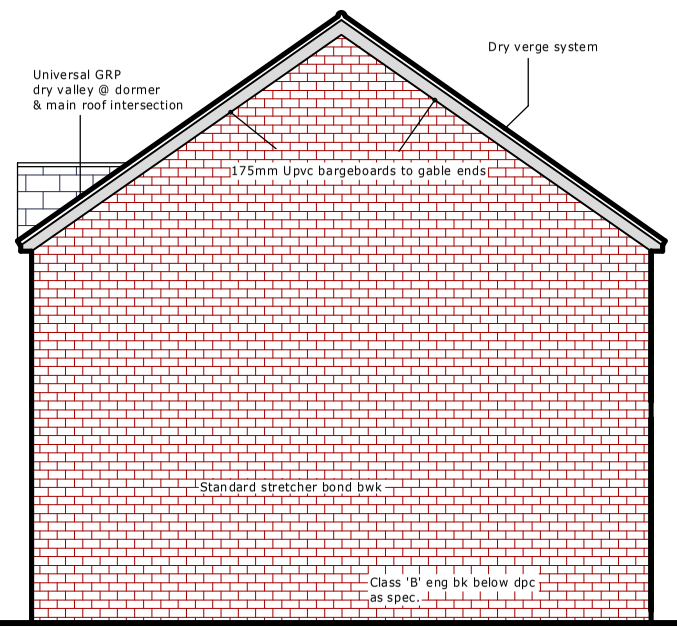


SIDE ELEVATION - Units B & C

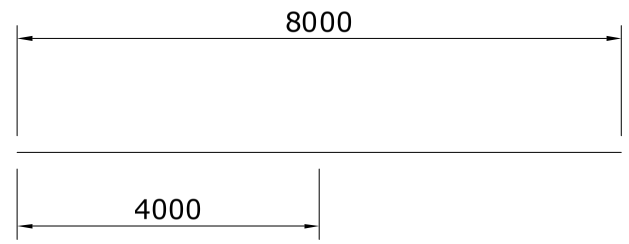

Black Upvc squareline rain water goods

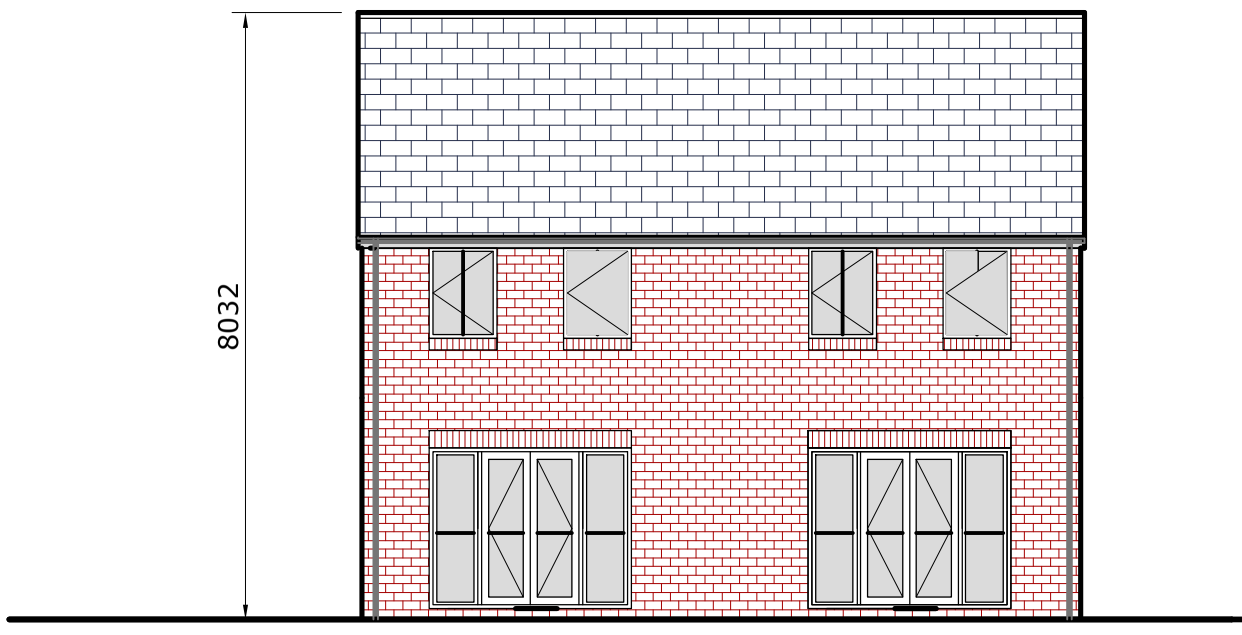

REAR ELEVATION - Units B & C

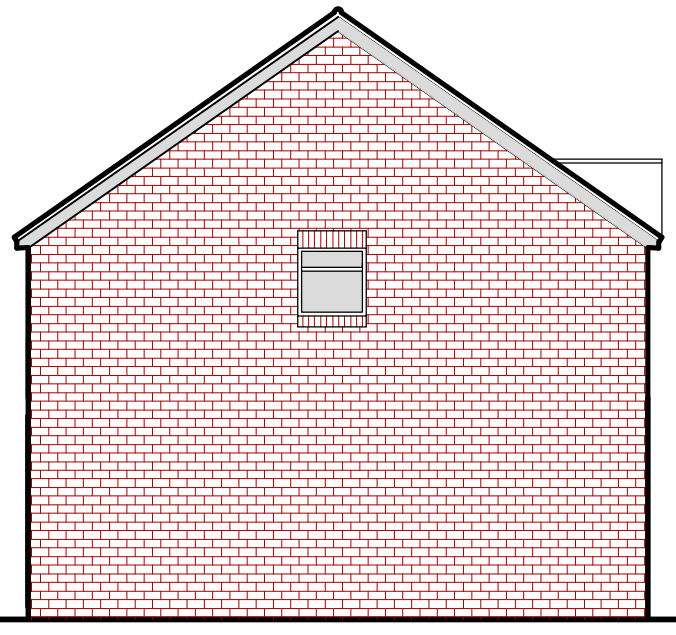

SIDE ELEVATION - Units B & C

8200

19 - 10 Consulting Limited

t: 07855 247456
e: john.chrich@gmail.com

client
FAIRBUILD RENOVATIONS

Description
PROPOSED DWELLINGS
GREENHILL LANE
RIDDINGS
DERBYS

PLANNING

Scale 1 : 100

Dwg No 2009-07 A