


PRINTS TO SCALE ON A3 SIZE PAPER
LANDSCAPE ORIENTATION

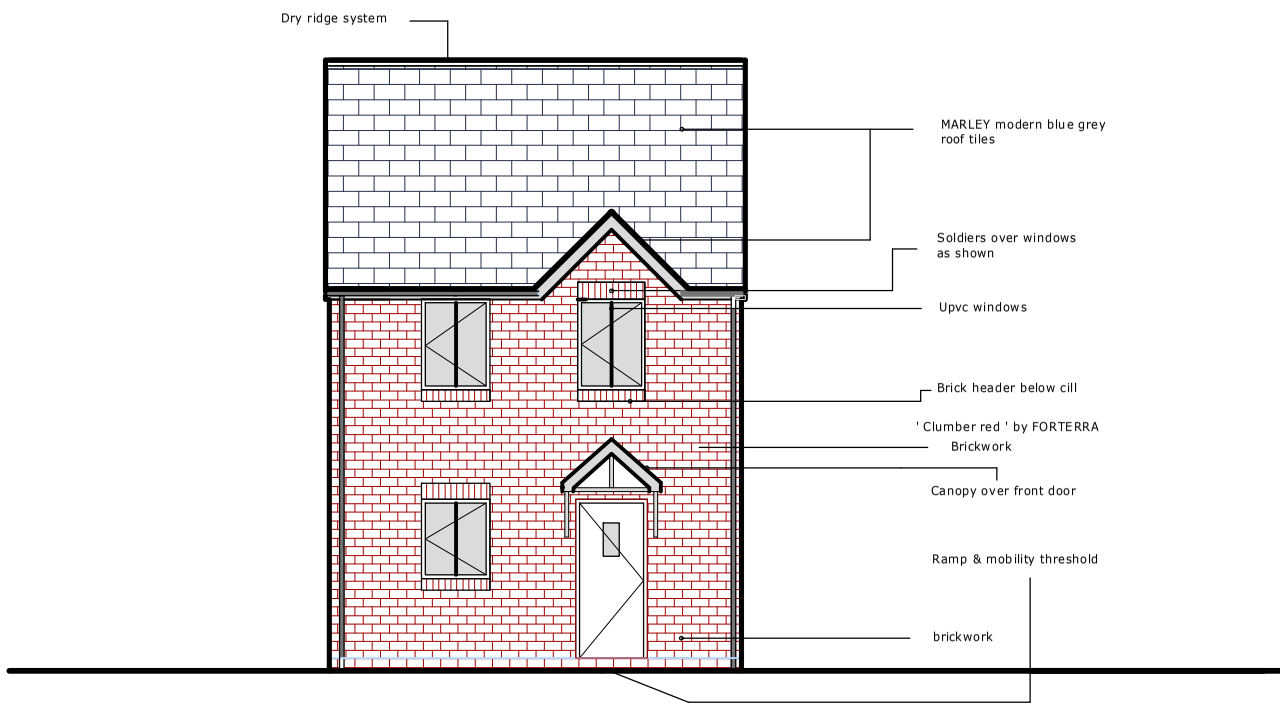

FRONT ELEVATION - Unit A

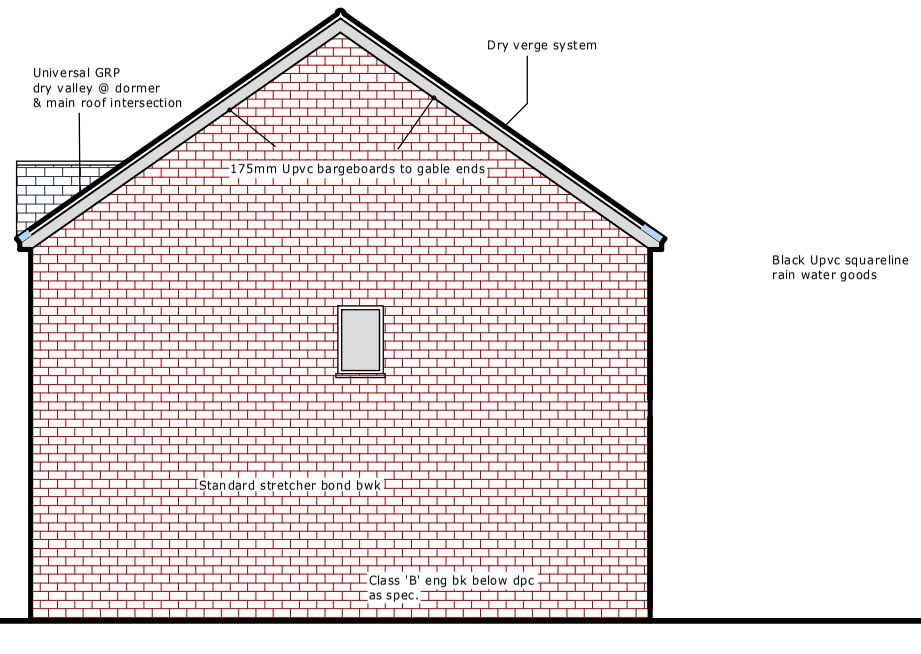


SIDE ELEVATION - Unit A

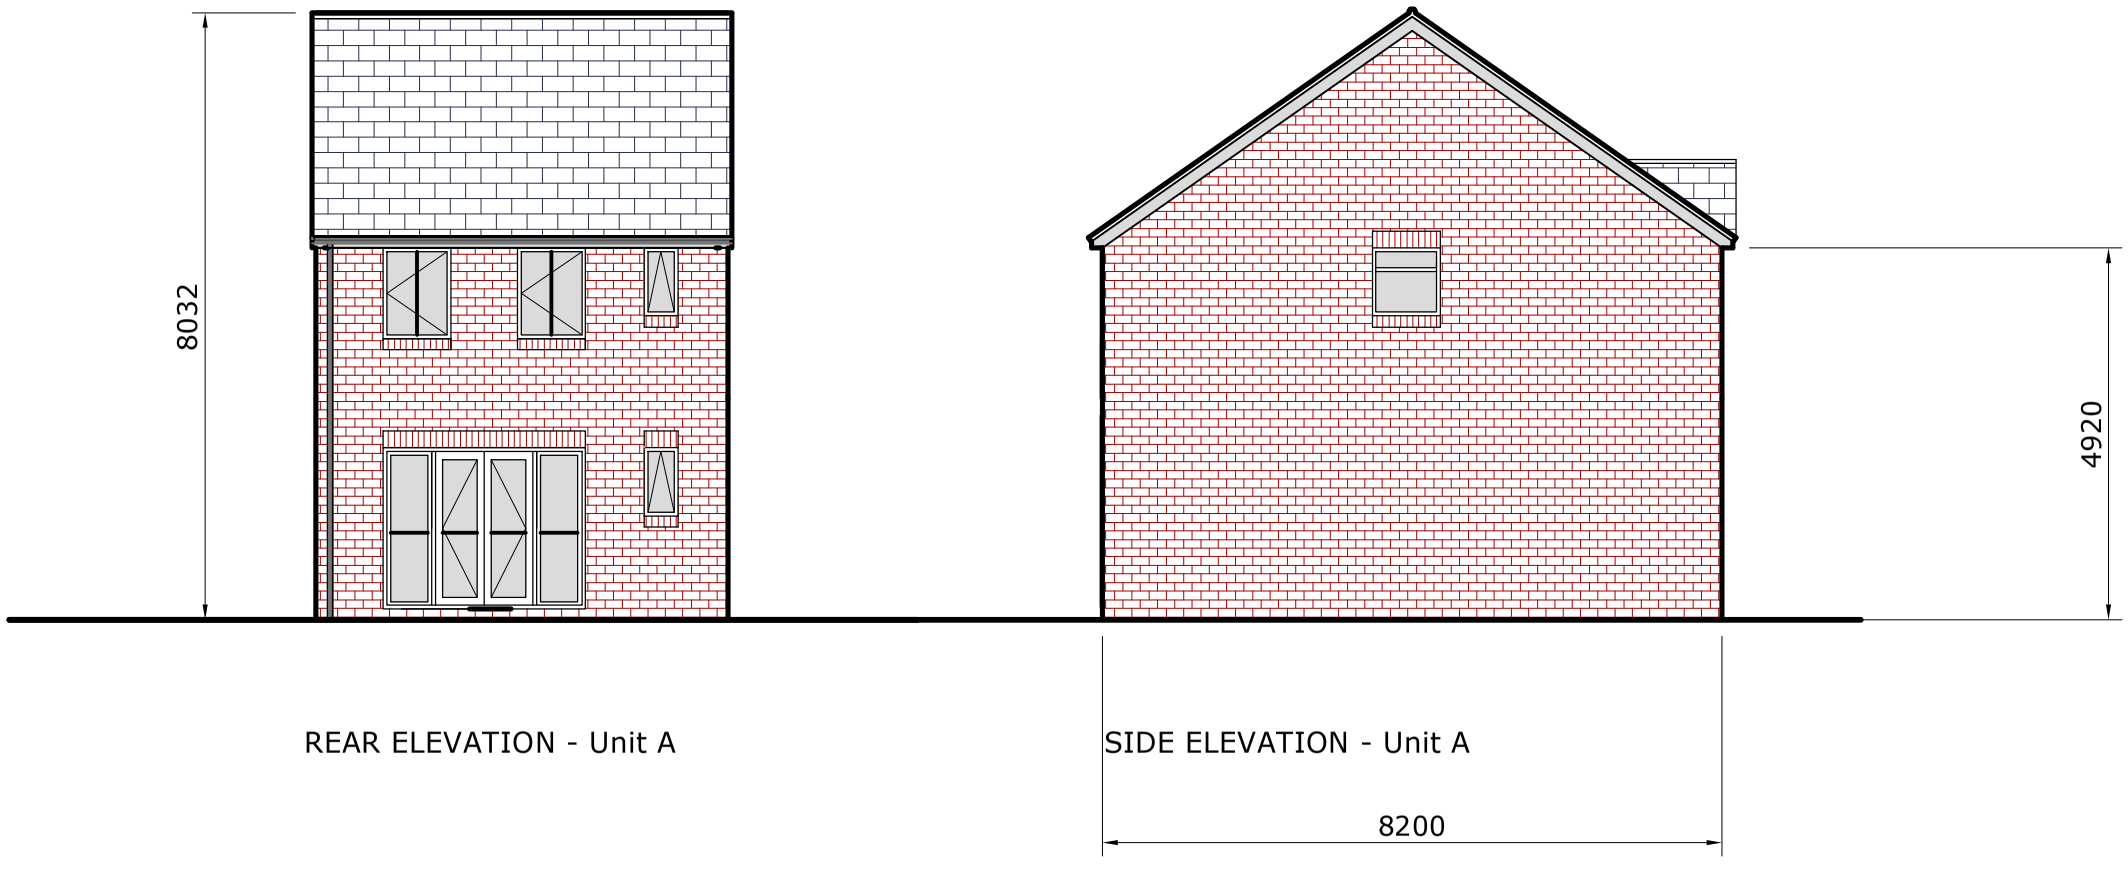

REAR ELEVATION - Unit A

SIDE ELEVATION - Unit A

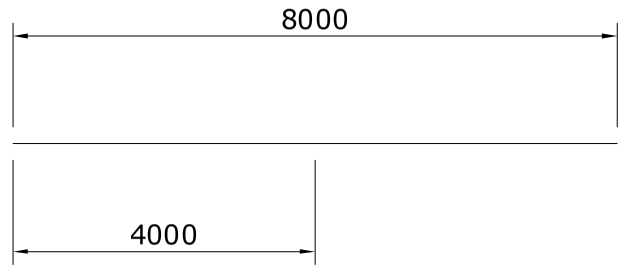

19 - 10 Consulting Limited

t: 07855 247456
e: john.chrich@gmail.com

client
FAIRBUILD RENOVATIONS

Description
PROPOSED DWELLINGS
GREENHILL LANE
RIDDINGS
DERBYS

PLANNING

Scale 1 : 100

Dwg No 2009-04 A