
BOTTLE KILN Design
beautiful gardens & buildings

MapServe

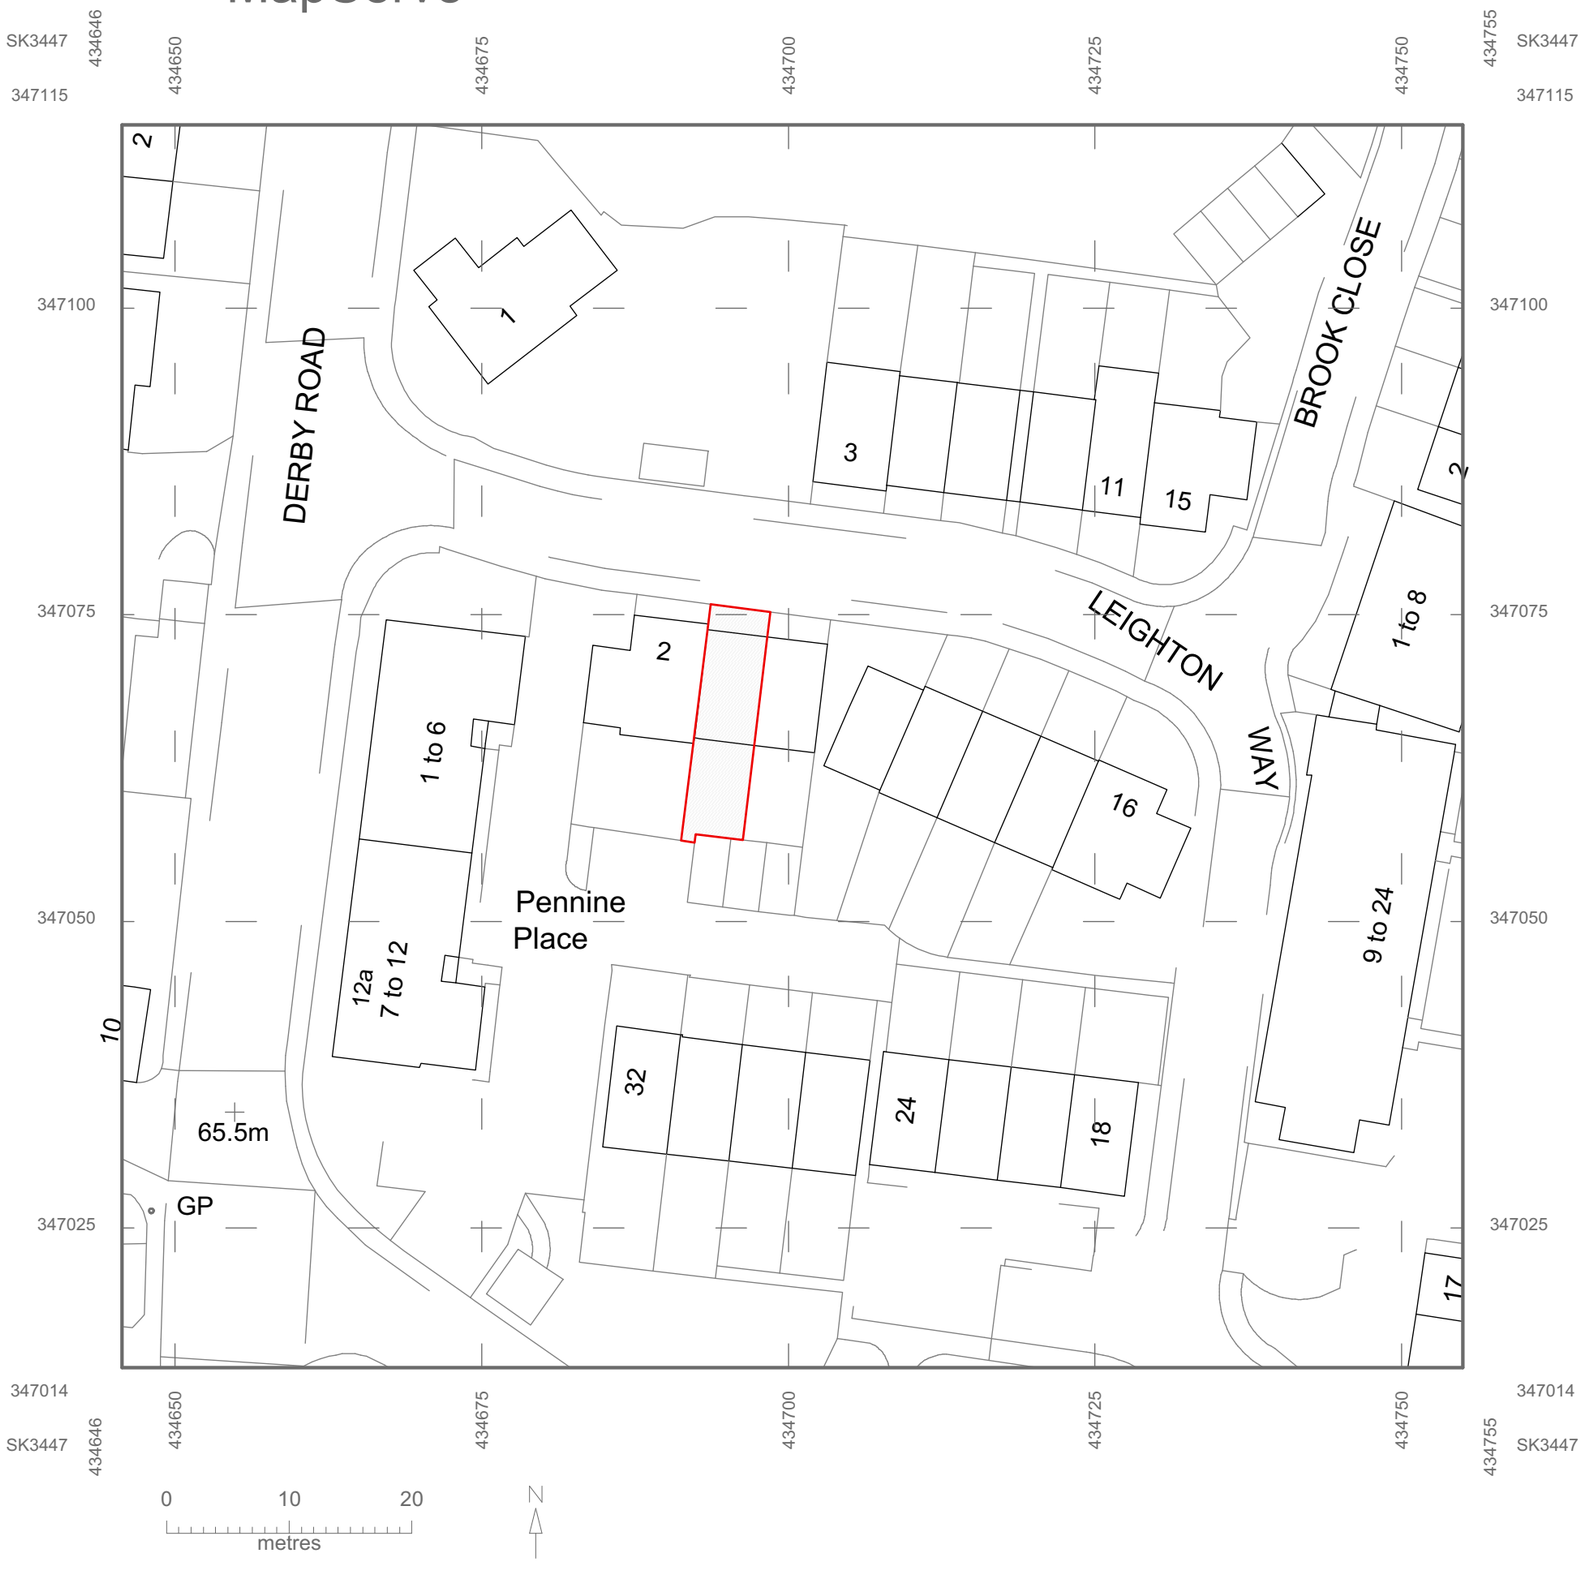

North

© Crown copyright 2020 Ordnance Survey 100053143

Client: Mrs Christine Wise

Address: 4 Leighton Way, Belper, Derby, DE56 1SX

Drawing: Site Location Plan

Scale: 1:500 @ A3

Drawing No./Date: 001/20.11.20