
BOTTLE KILN Design
beautiful gardens & buildings

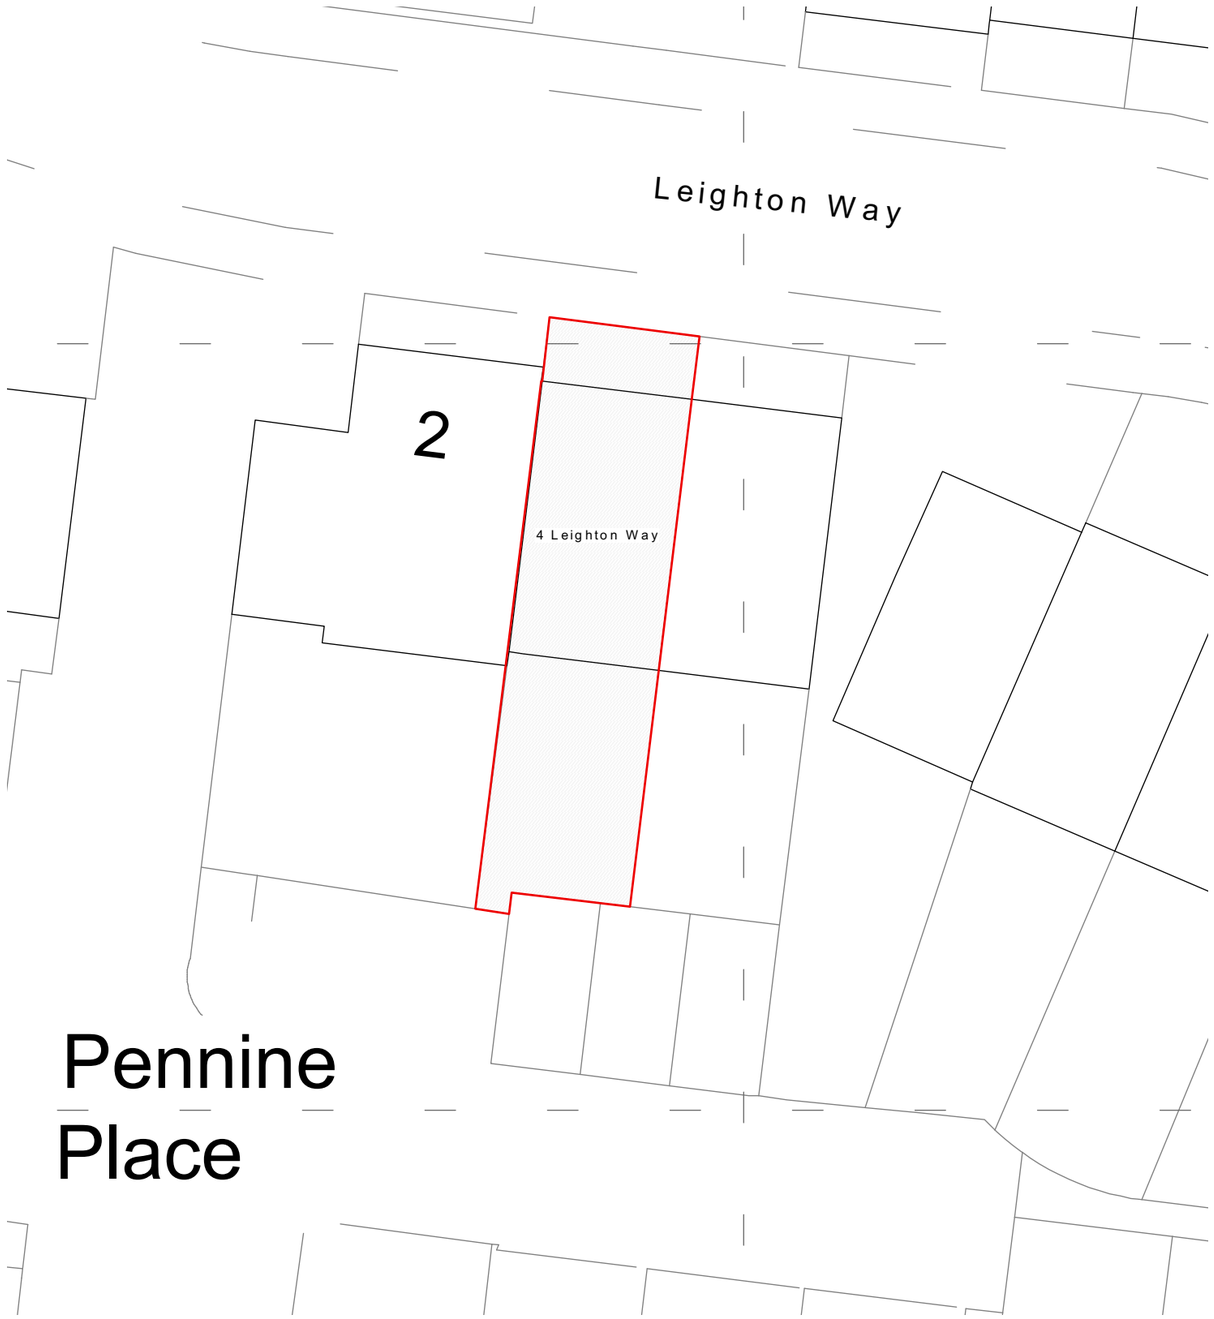

North

Client: Mrs Christine Wise

Address: 4 Leighton Way,
Belper,
Derby,
DE56 1SX

Drawing: Site Location Plan

Scale: 1:200 @ A3

Drawing No./Date: 002/20.11.20