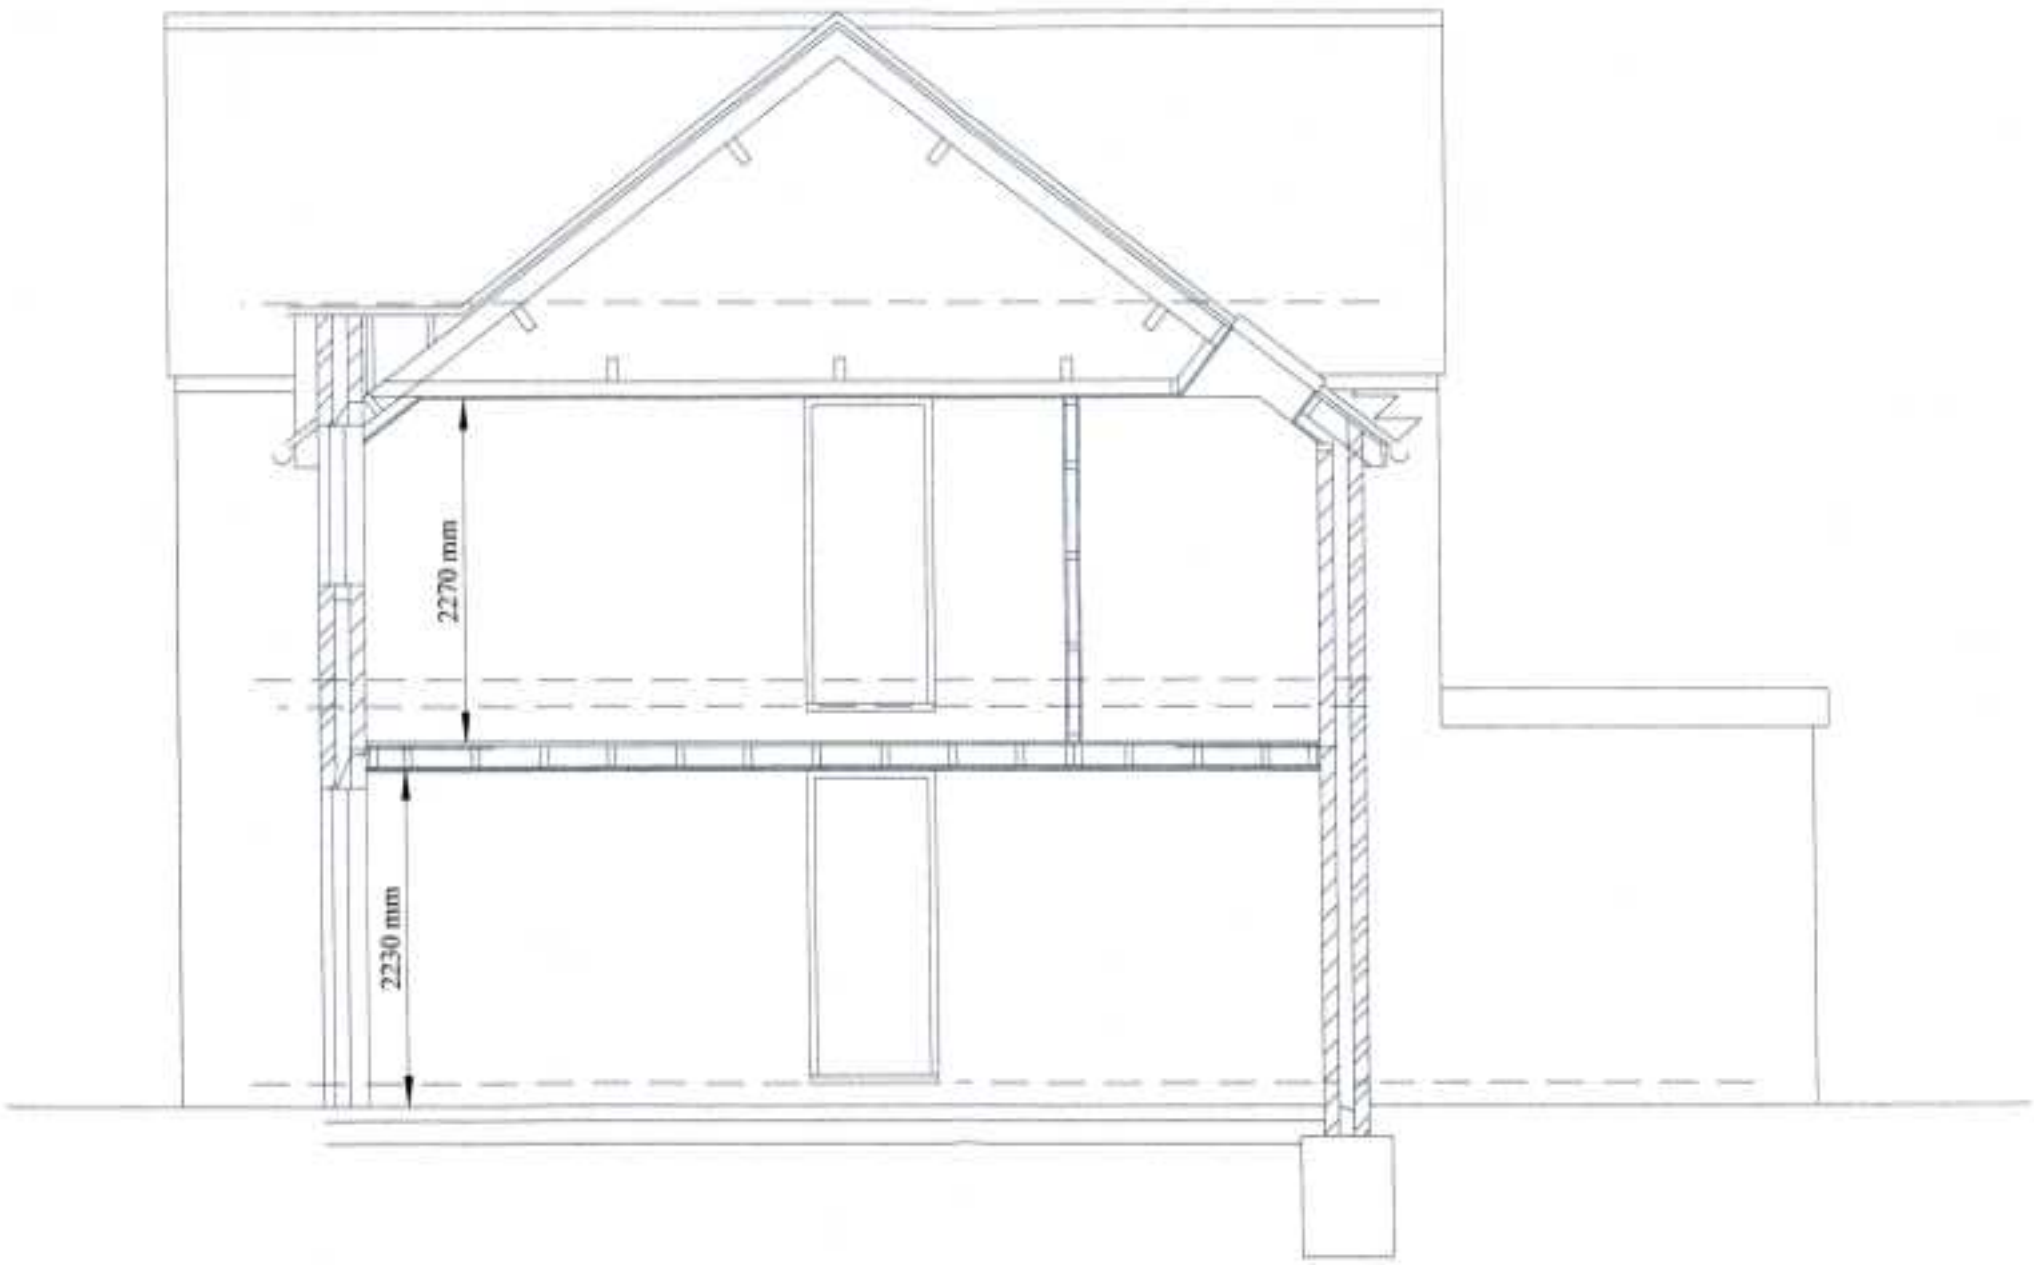


PROPOSED SECTION
Scale 1 : 50