


FIRST

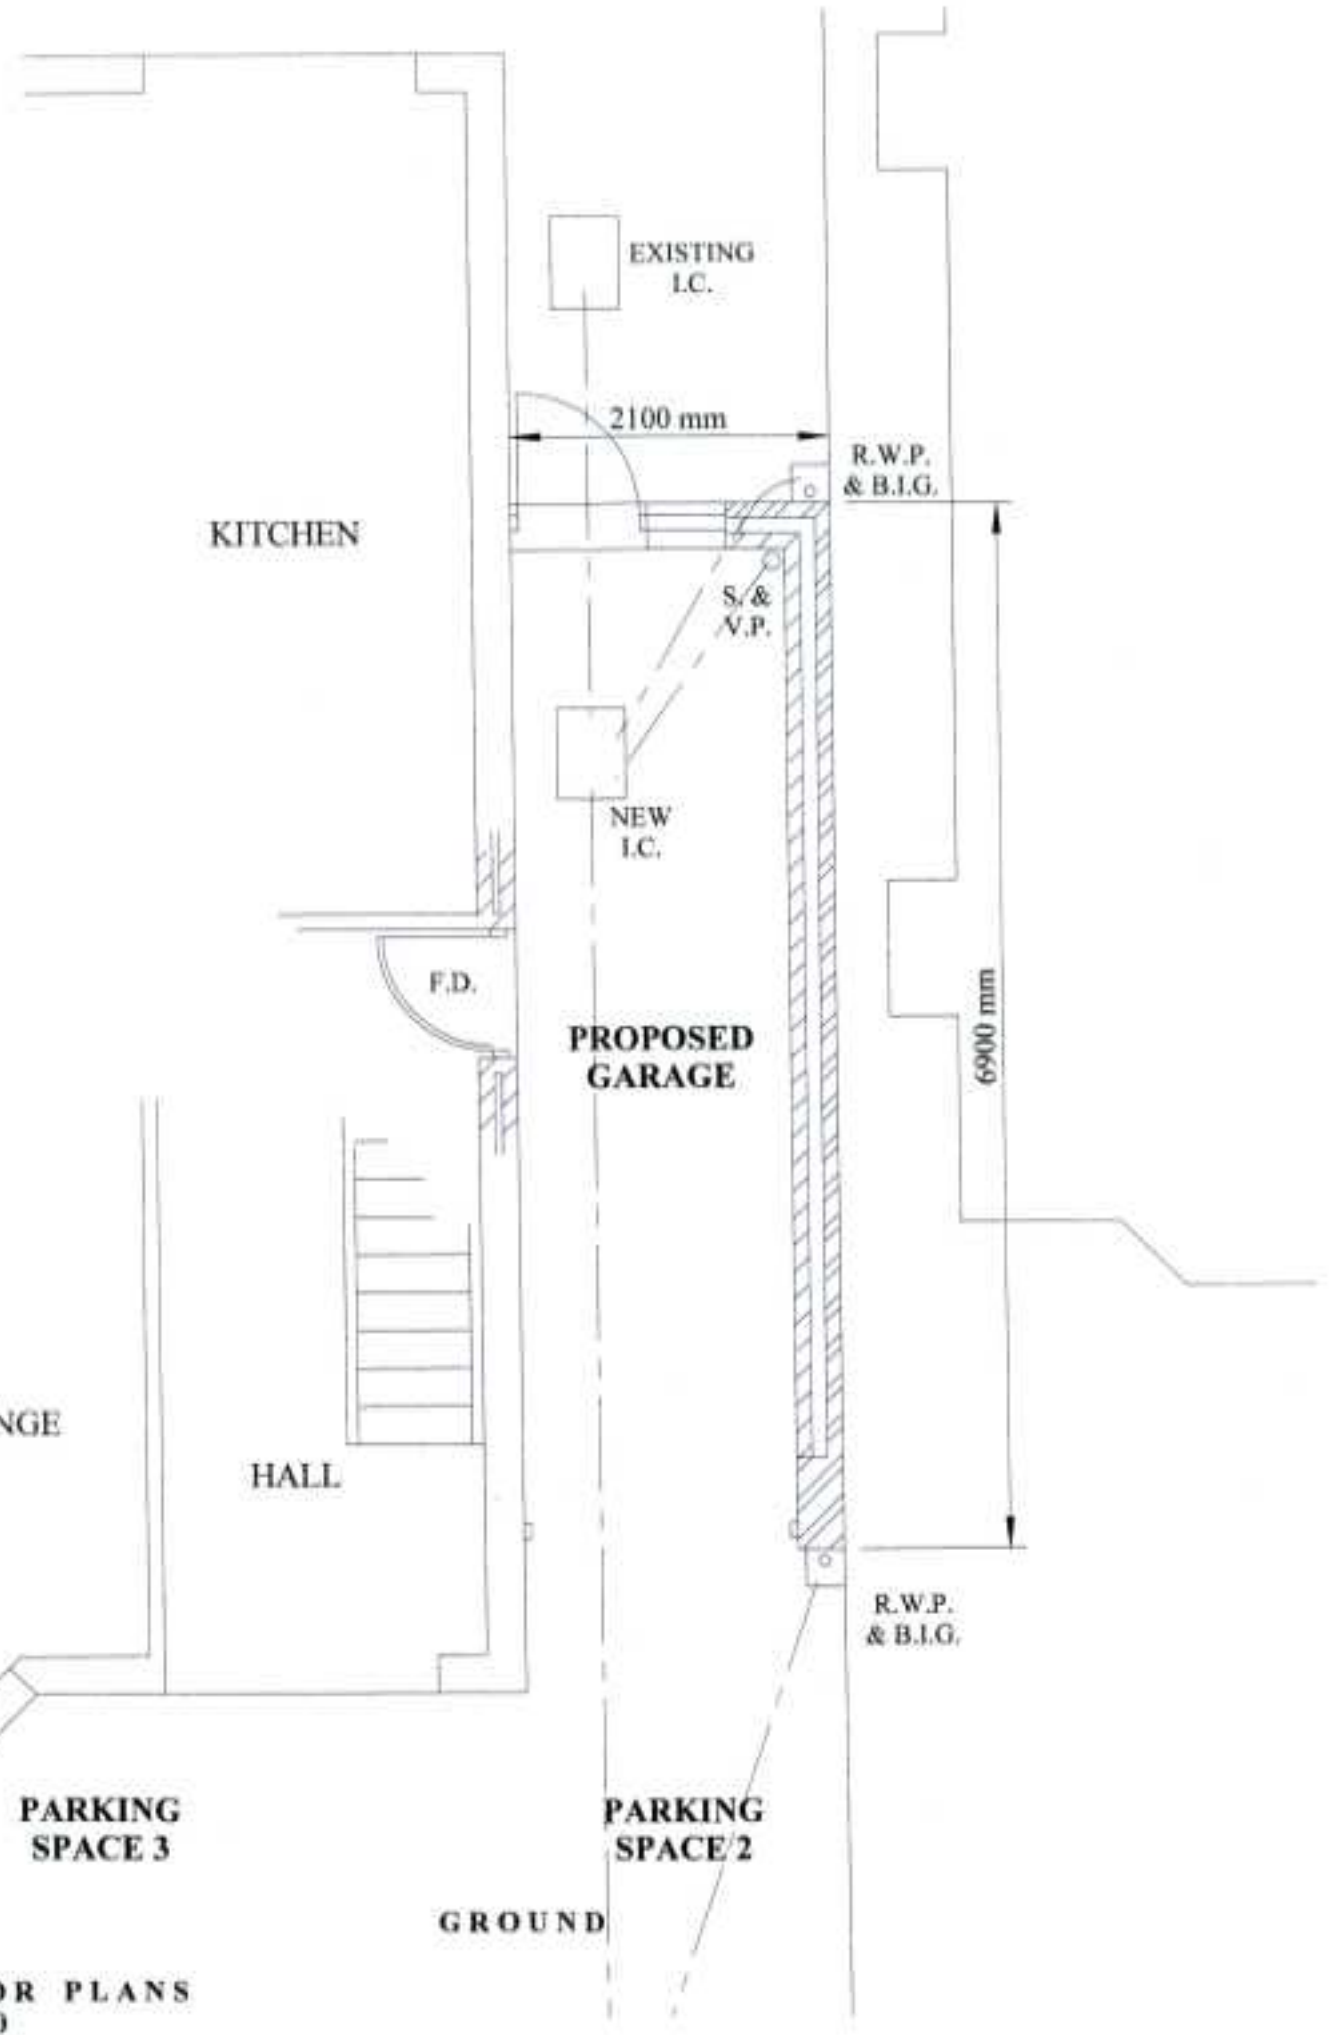

GROUND

PROPOSED FLOOR PLANS
Scale 1 : 50