
FRONT ELEVATION - PROPOSED

6 FIELD LANE, BELPER

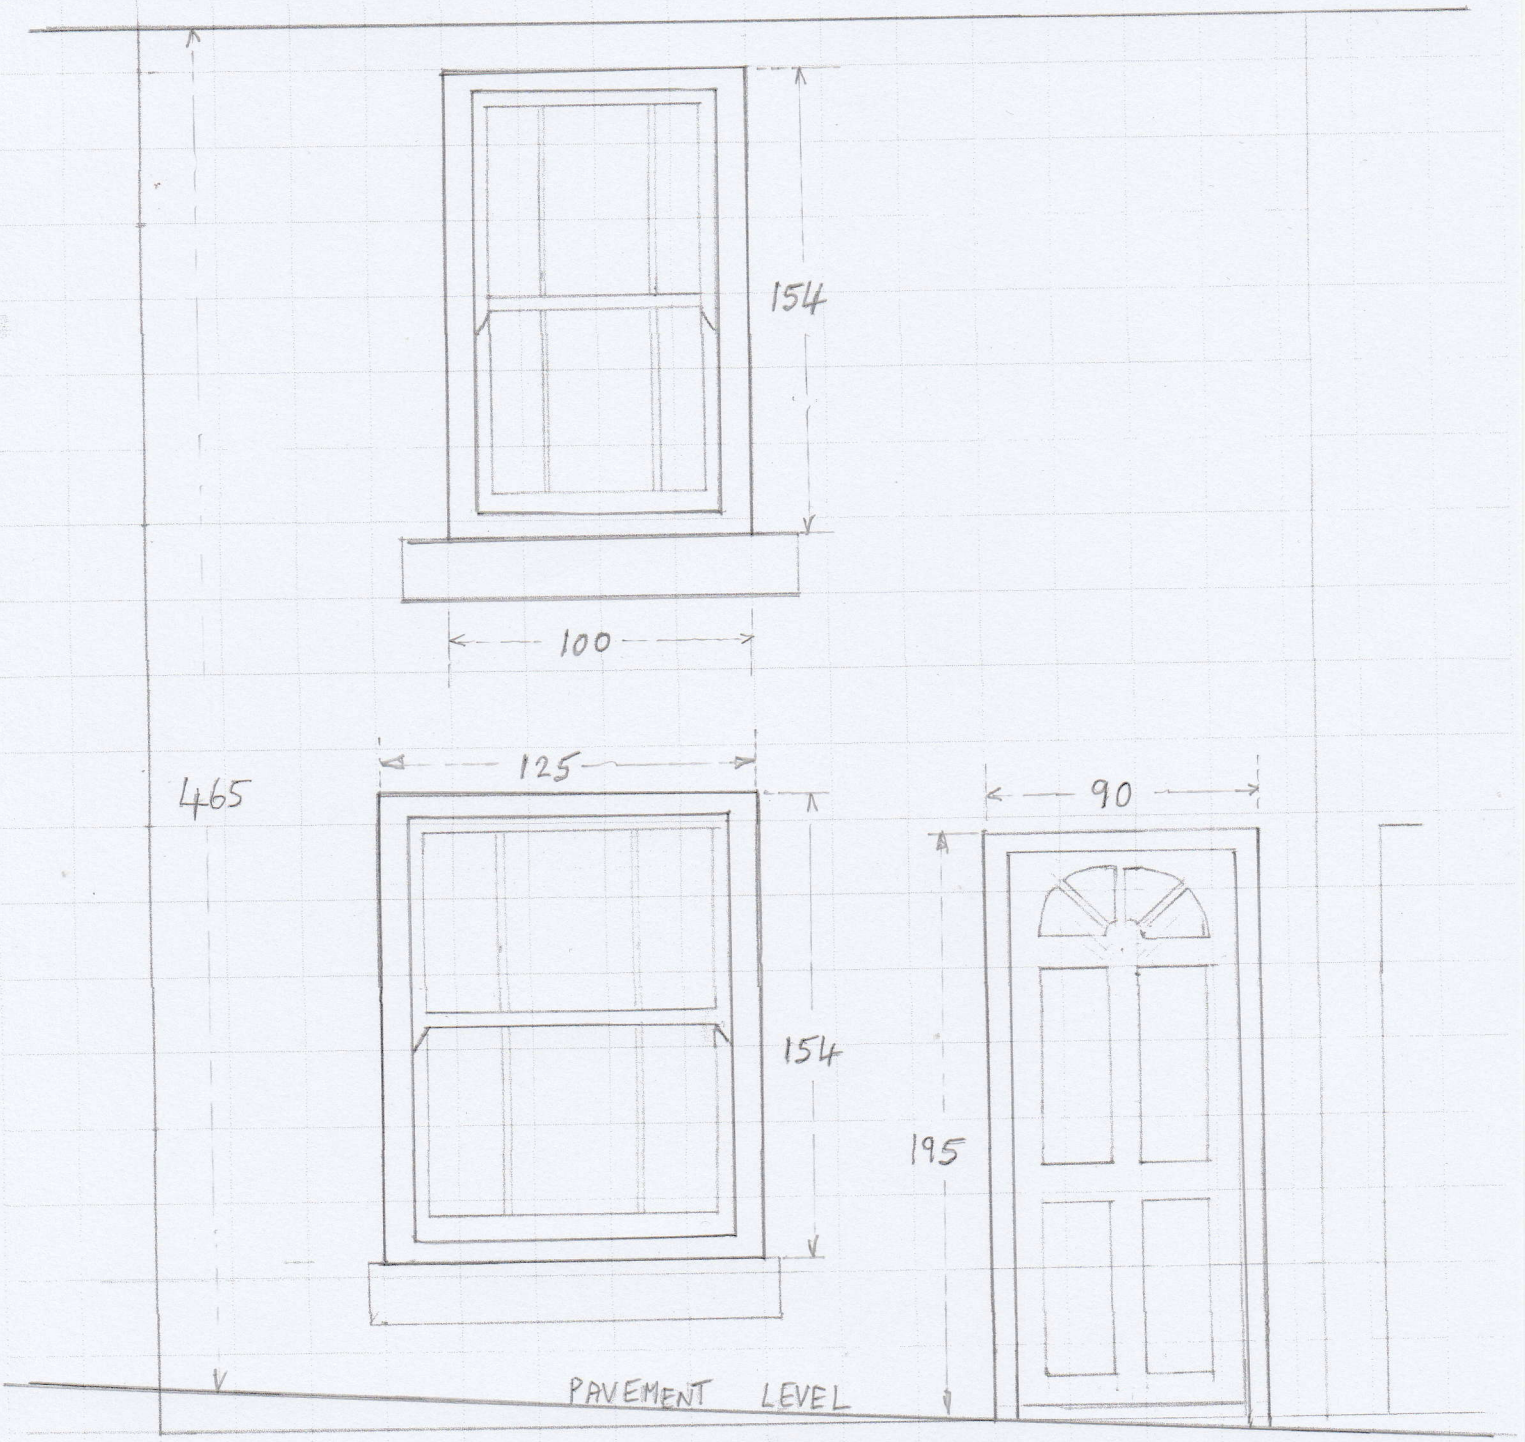

SCALE 25:1

DRAWN BY

IAN PRINCE 20/11/2020