RIBA
Chartered Practice

David McPhee Chartered Architect

1 Rutland Drive Mickleover Derby DE3 9FW Tel- 01332 988279 E mail- dave@davidmcpheearchitect.co.uk

The red line designating the application site has a small projection just here to allow for a party wall with an eaves & gutter overhang. This has been jointly agreed by both neighbours. It does not in any way imply ownership or any future claim to ownership. It's function is strictly limited within the process of a planning application, for which the neighbouring owner at No 71 will be served notice.

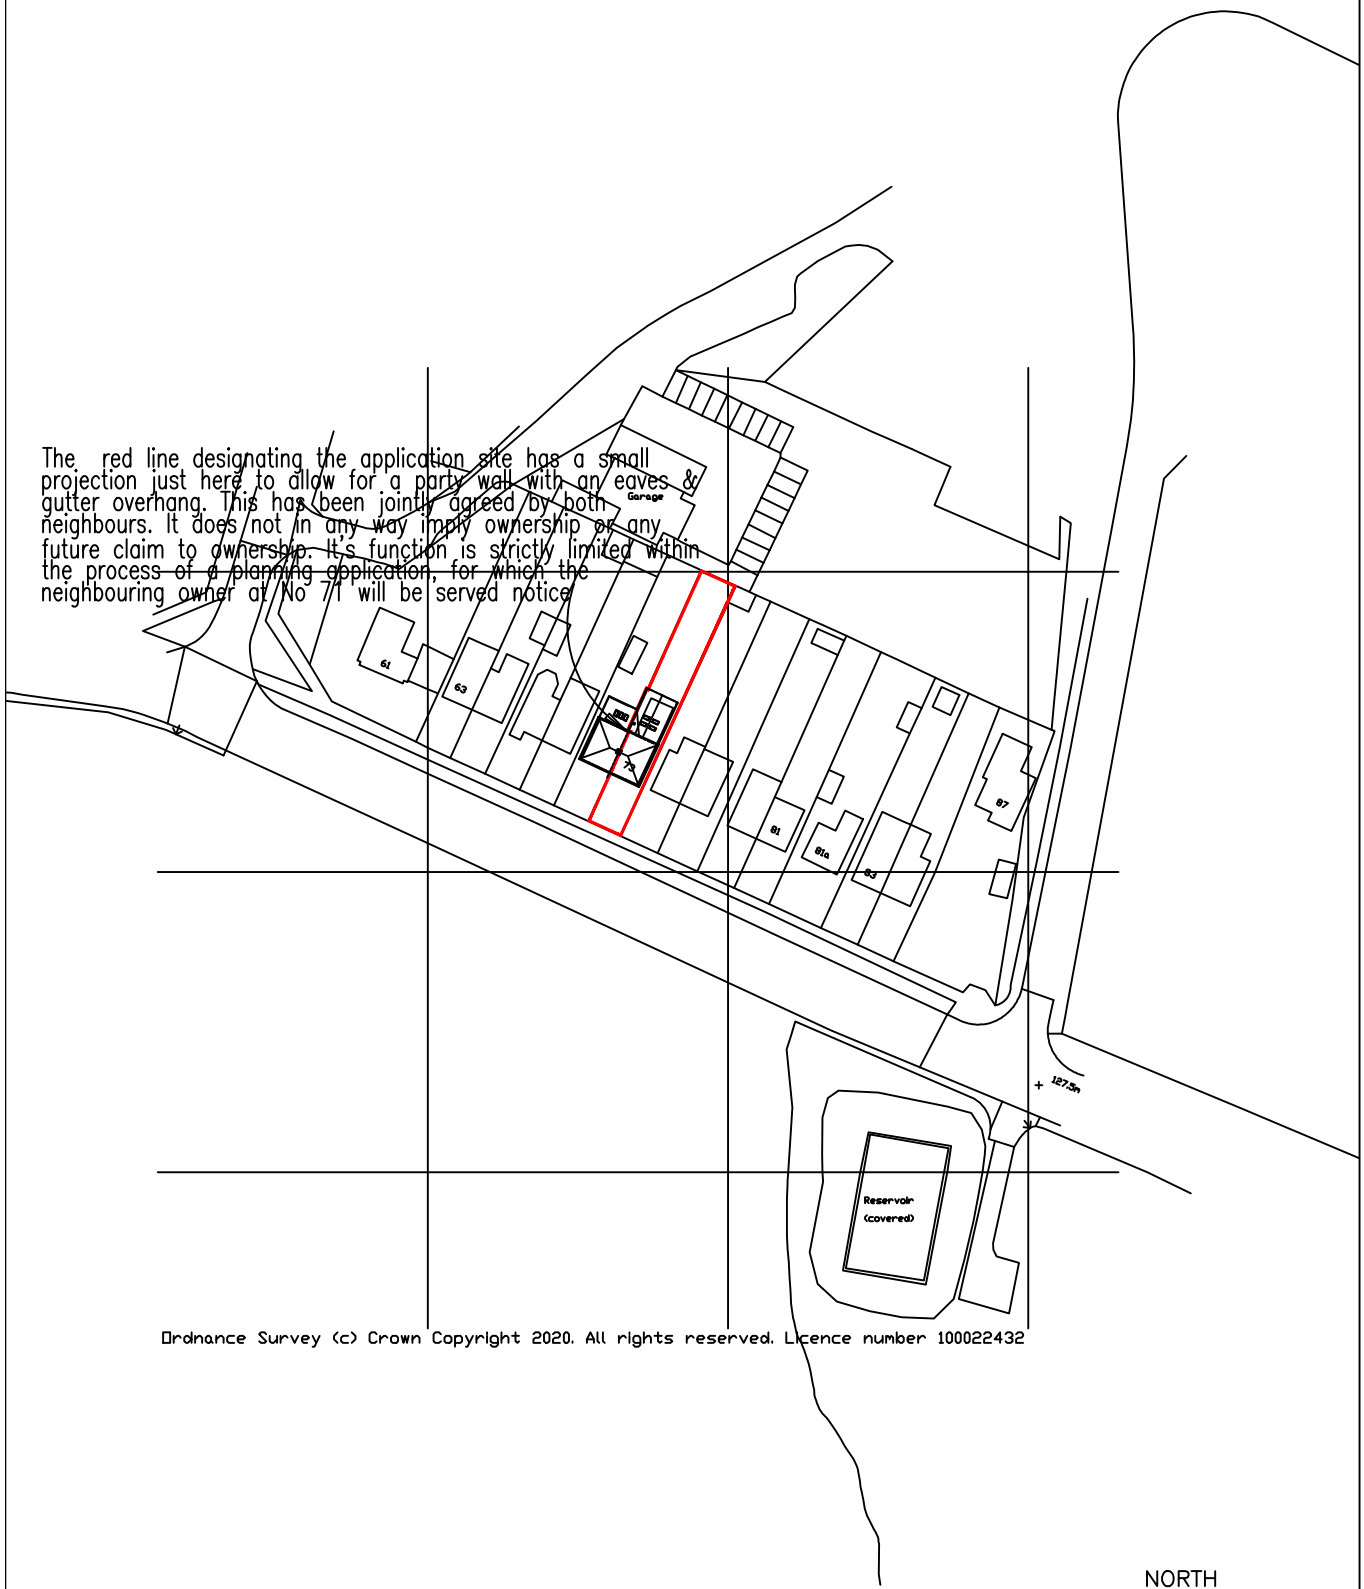

Ordnance Survey (c) Crown Copyright 2020. All rights reserved. Licence number 100022432

NORTH

SITE LOCATION PLAN SCALE 1:1250
Area of site edged RED is 286M2 approx.

0 20 100metres

AMENDENTS

PROJECT NAME Extension & Alterations to Dwelling 73 Bargate Road Belper			JOB NO. DMA20–004
DRAWING TITLE Scheme Design Location Plan as Proposed.			DWG NO. SK 81 02
SCALE 1:1250	DRAWN BY DMcPhee	DATE 25/09/20	REV. –

This drawing is copyright
Contractor must check all dimensions on site, working only from grid & figure dimensions.
Any discrepancies are to be reported to the designer before work commences.