North Elevation 1:50 @ A3

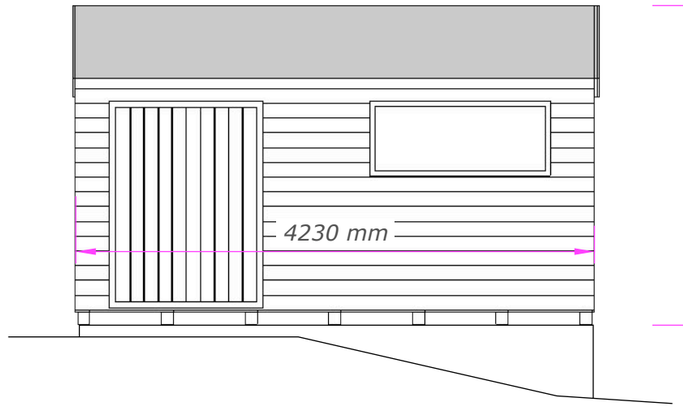

South Elevation 1:50 @ A3

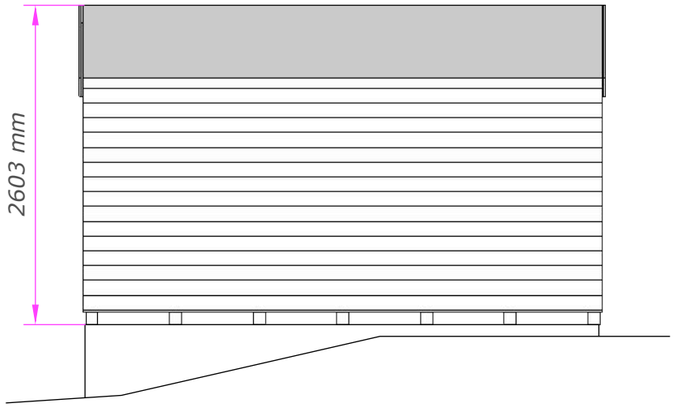

West Elevation 1:50 @ A3

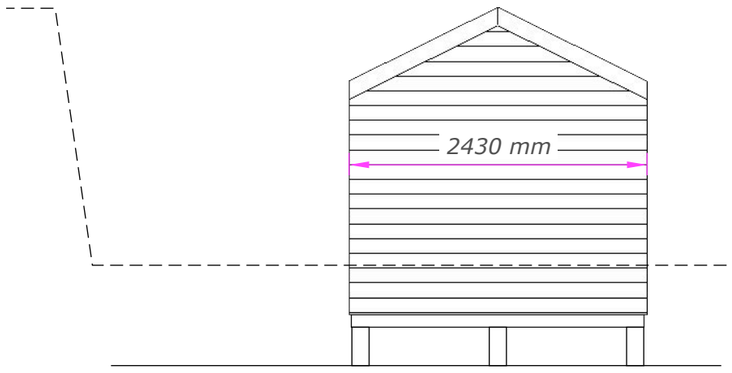

East Elevation 1:50 @ A3

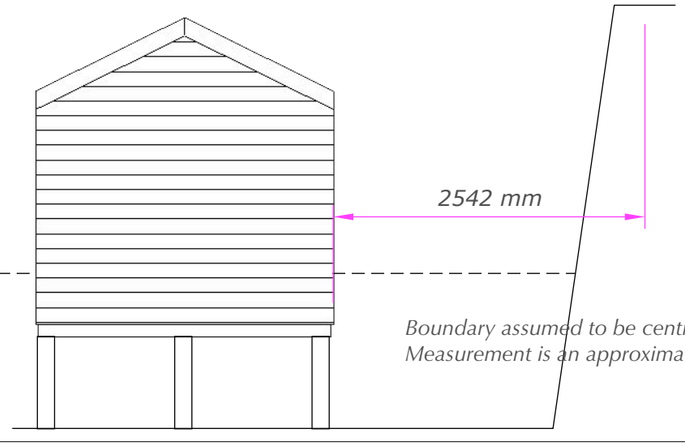

Boundary assumed to be centre of wall
Measurement is an approximate


1


2


3

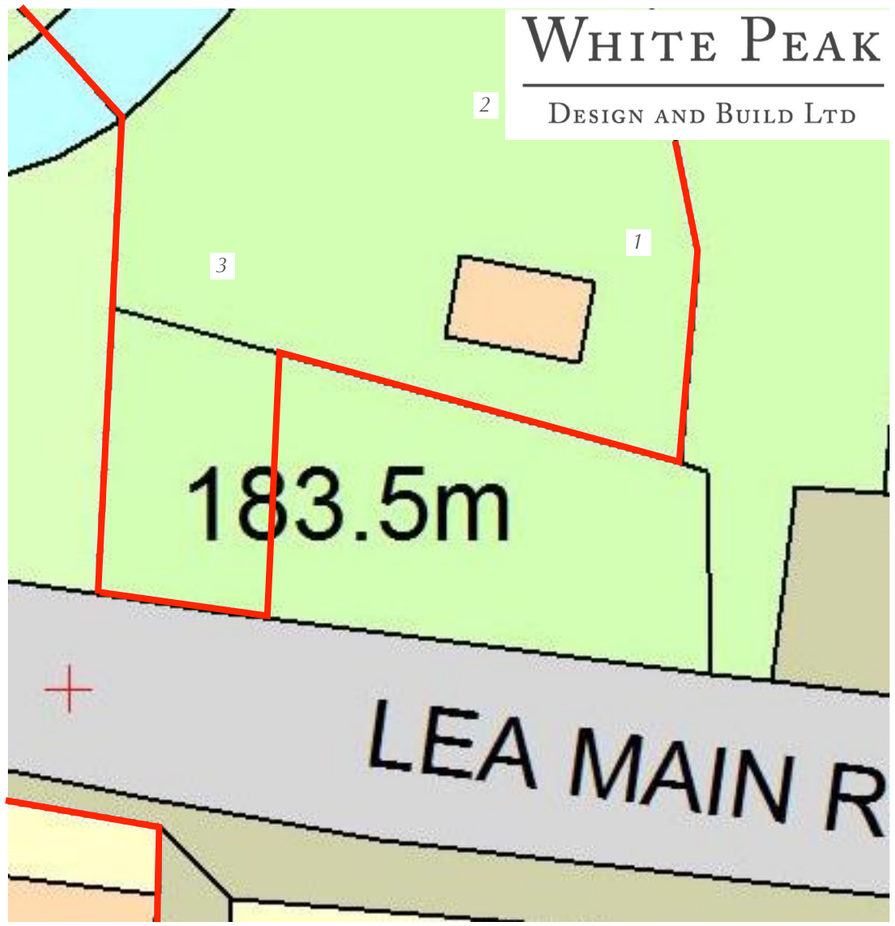

Plan 1:200 @ A3

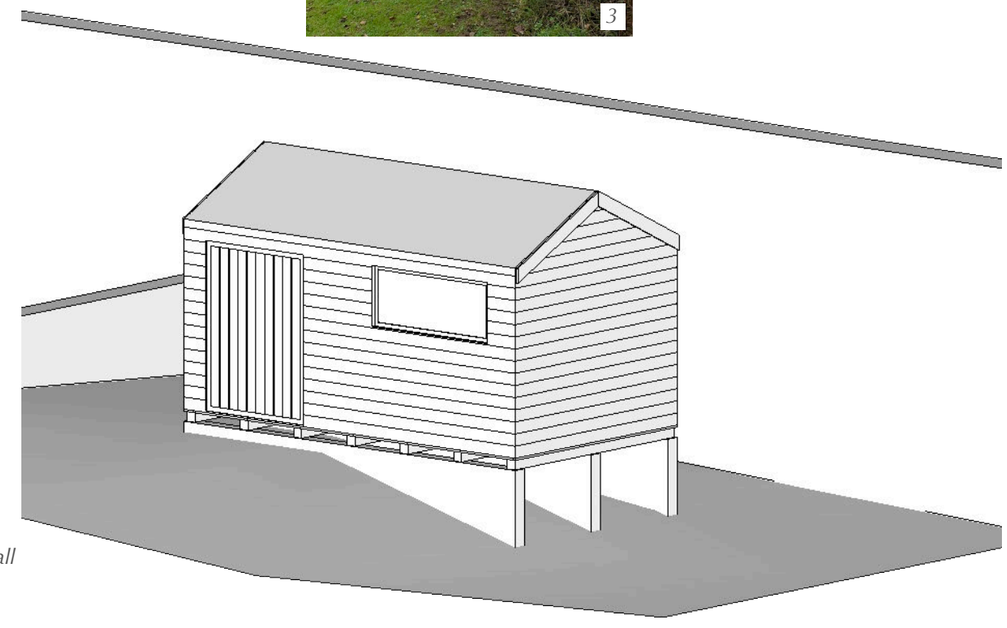

DWG NO:	80-316 - Existing
CLIENT:	Mr and Mrs Carpenter
PROJECT ADDRESS:	Lees View Upper Lea Derbyshire DE4 5GR
TITLE:	Garden Pod
ORIGIN: TT	DATE: November 22, 2020
SCALE: 1:50 @ A3	REV: 1

WHITE PEAK
DESIGN AND BUILD LTD

White Peak Design and Build Ltd
Haddon Estates Yard
Rowlsey
Matlock
Derbyshire
DE4 2ED

T: 0800 689 1218 W: www.wpdb.co.uk E: Info@whitepeakdb.co.uk