



existing side elevation 1:100

proposed external materials


fibreglass flat roof covering with black upvc fascia board
softwood cladding above blue bricks below dpc
anthracite grey powder coated aluminium lantern light & bifold doors
anthracite grey upvc windows

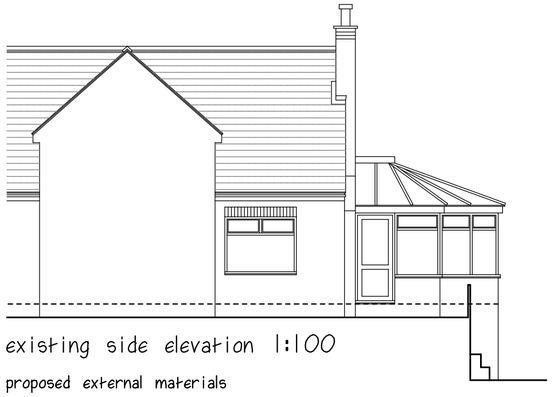


existing rear elevation 1:100

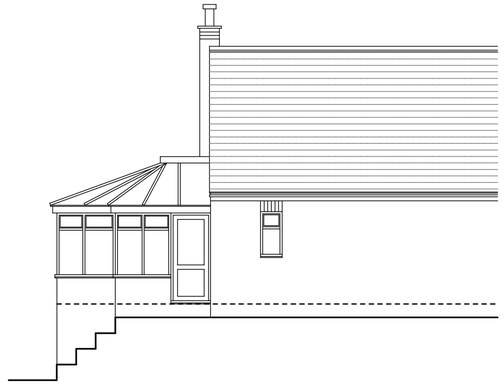


existing side elevation 1:100

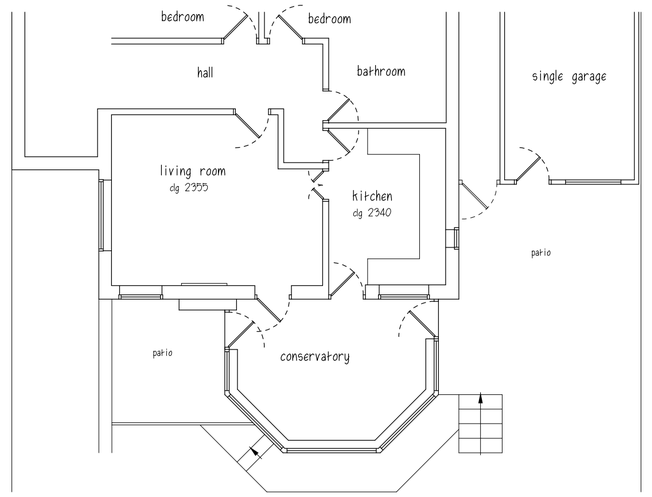


existing floor plan 1:100

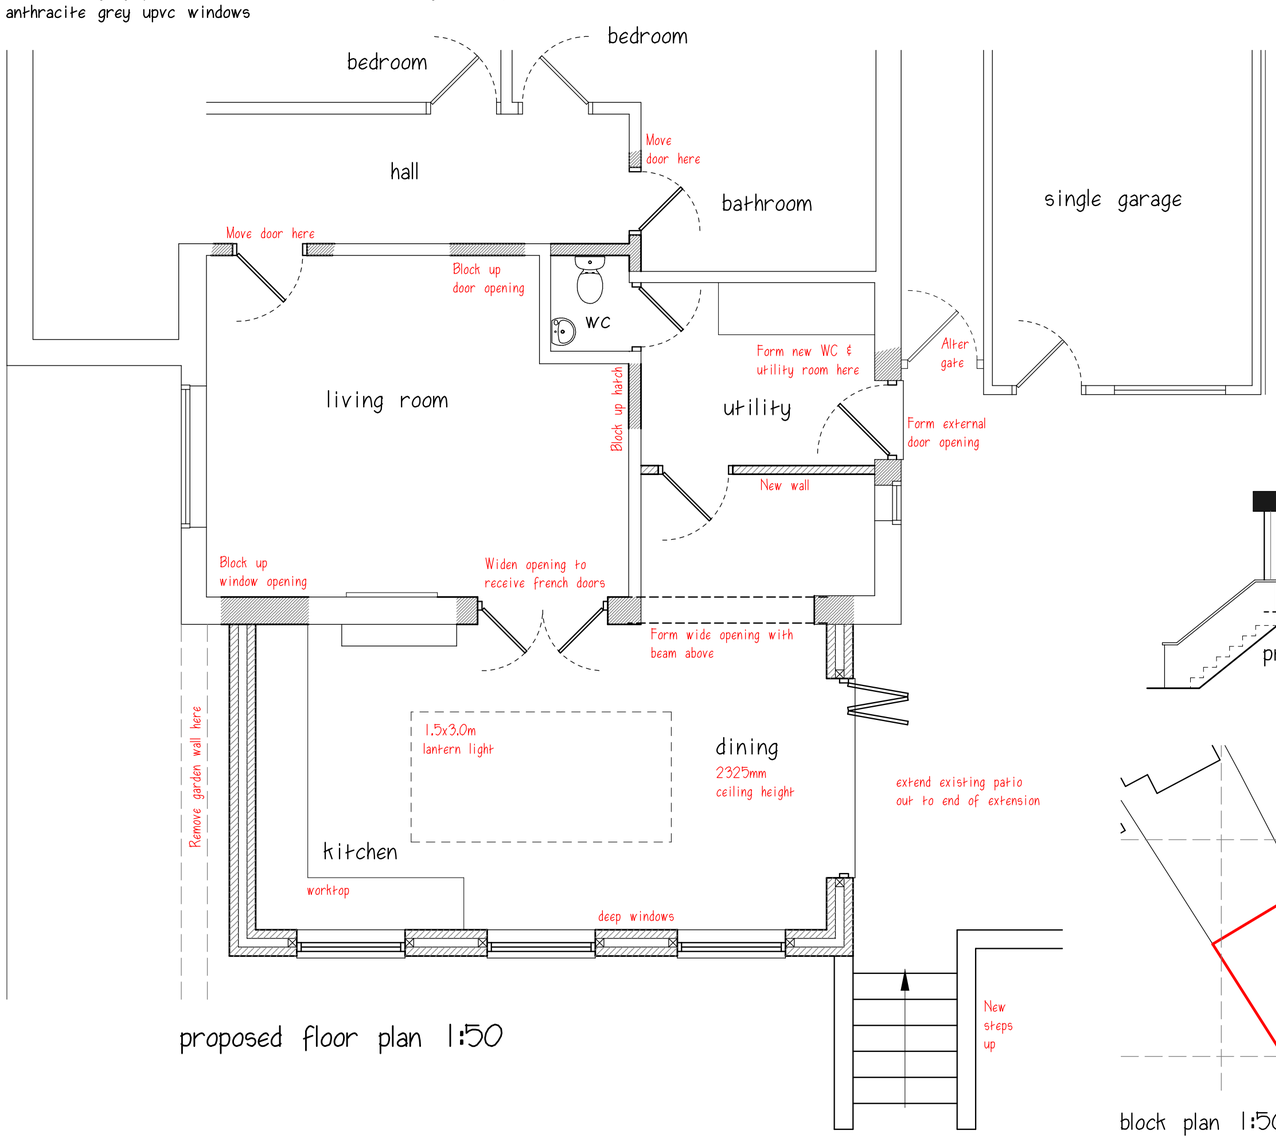

proposed floor plan 1:50

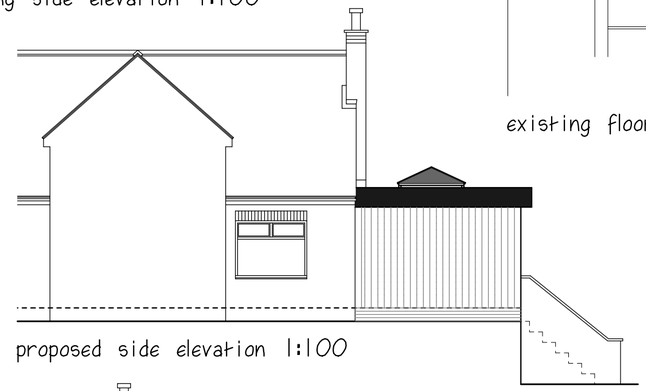


proposed side elevation 1:100

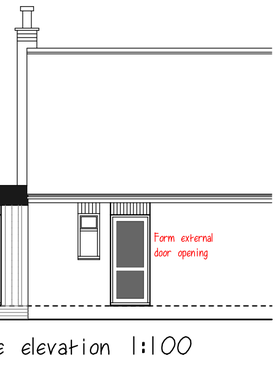

proposed side elevation 1:100



proposed rear elevation 1:100

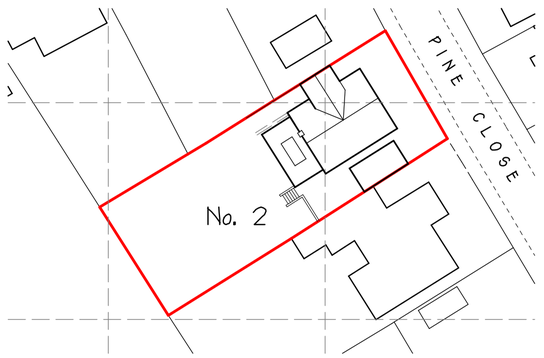

block plan 1:500

0m 20m



Ordnance Survey (c) Crown Copyright 2020. All rights reserved. Licence number 100022432

site location plan 1:1250

0m 20m 50m



A	Revised following client comments	03/11/20
B	Cladding altered, WC size altered	23/11/20
REVISIONS		DATE

CLIENT MRS. L. WILLIAMS
ADDRESS 2 PINE CLOSE - RIPLEY
PROJECT PROPOSED ALTERATIONS & EXTENSION
DRAWING SURVEY & SCHEME DESIGN
SCALE 1:50 / 1:100 / 1:500 / 1:1250
DATE OCTOBER 2020
DWG No. PA/20-013 SK 81 01 B

PILKINGTON ARCHITECTURE
29A STRETTEA LANE
HIGHAM
ALFRETON
DERBYSHIRE
DE55 6EJ
Tel : 01773 843333
jon@pilkington-architecture.co.uk

This drawing is copyright.
Contractors must check all dimensions on site, working only from grid & figure dimensions.
Discrepancies must be reported to the designer before work is done.