

NOTES

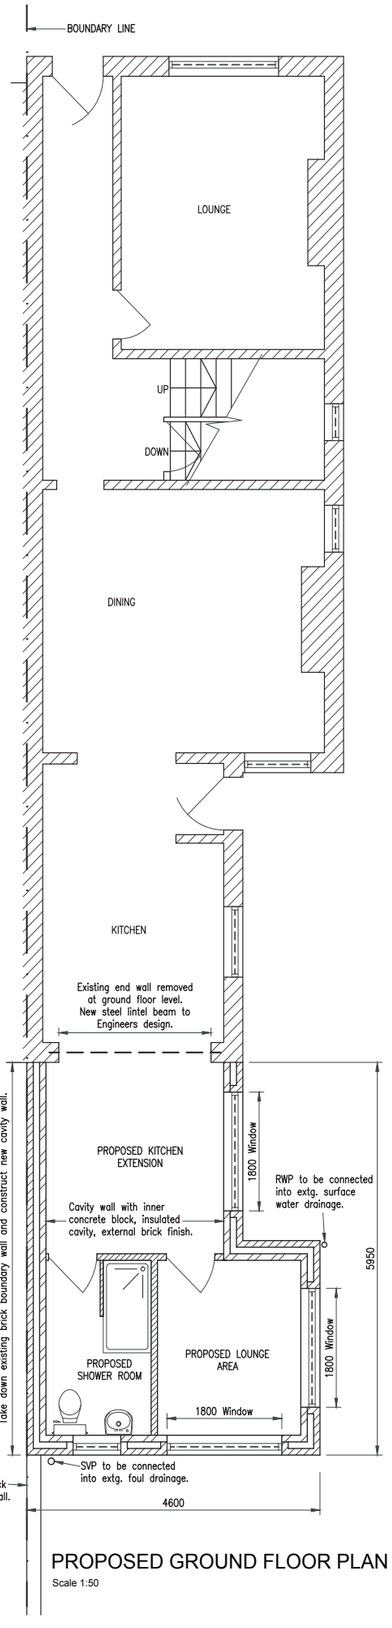


PROPOSED GROUND FLOOR PLAN

Scale 1:50

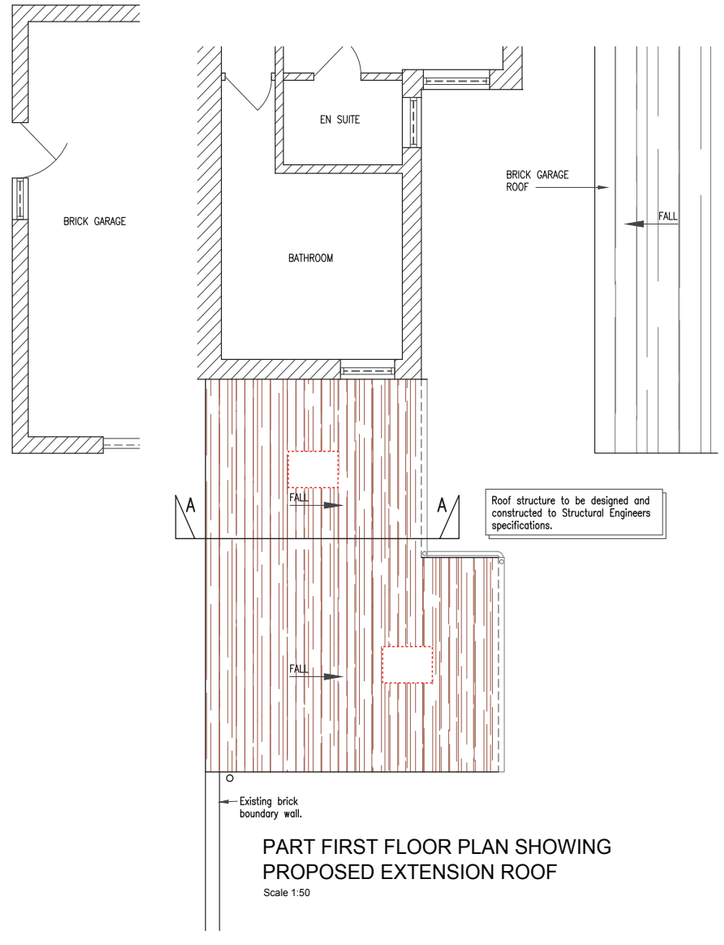


PART FIRST FLOOR PLAN SHOWING PROPOSED EXTENSION ROOF

Scale 1:50

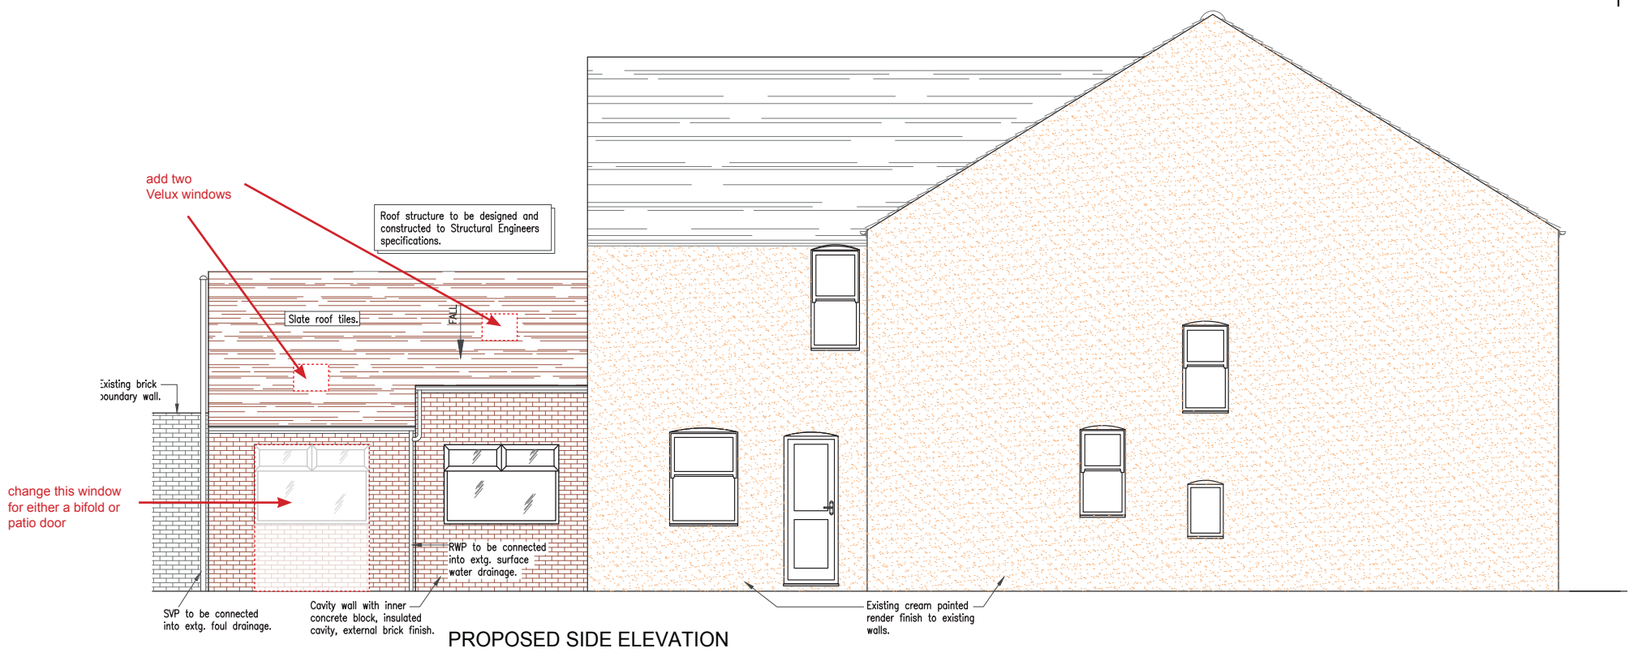


PROPOSED SIDE ELEVATION

Scale 1:50

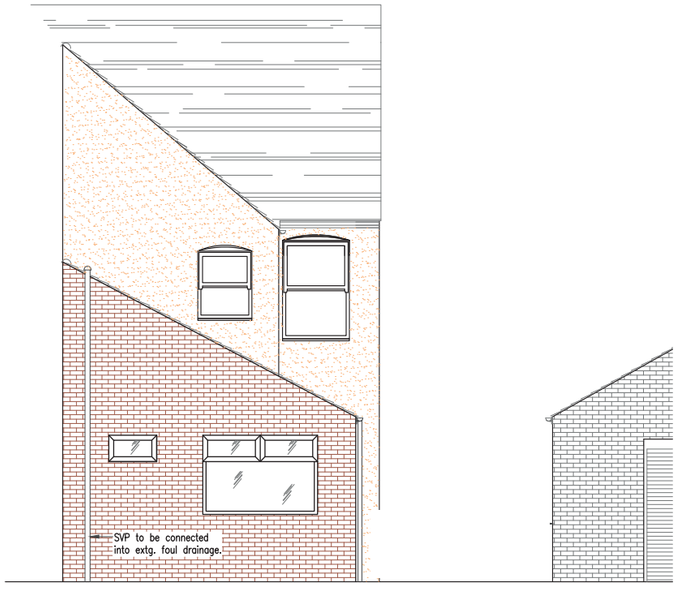

PROPOSED REAR ELEVATION

Scale 1:50

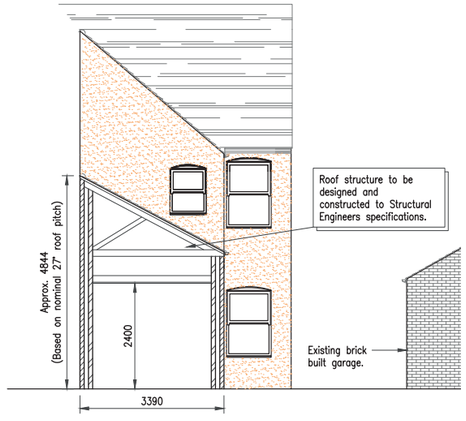

PROPOSED SECTION A-A

Scale 1:75

PROPOSED SITE PLAN

Scale 1:500

REV.	DESCRIPTION	BY	DATE
#	# #	##	##

DRAWING STATUS

CLIENT
K. BRIGGS

PROJECT
172 DERBY ROAD
MAREHAY, RIPLEY
DE5 8HU

DRAWING TITLE
AMENDMENT TO APPROVED PLANS

DRAWN	DATE	CH'KD	DATE	APPR'D	DATE
	Nov 20	#	#	#	#

DRAWING No. *19003 / 03 #*

SCALE *As Shown @ A1*

Original Sheet Size A1