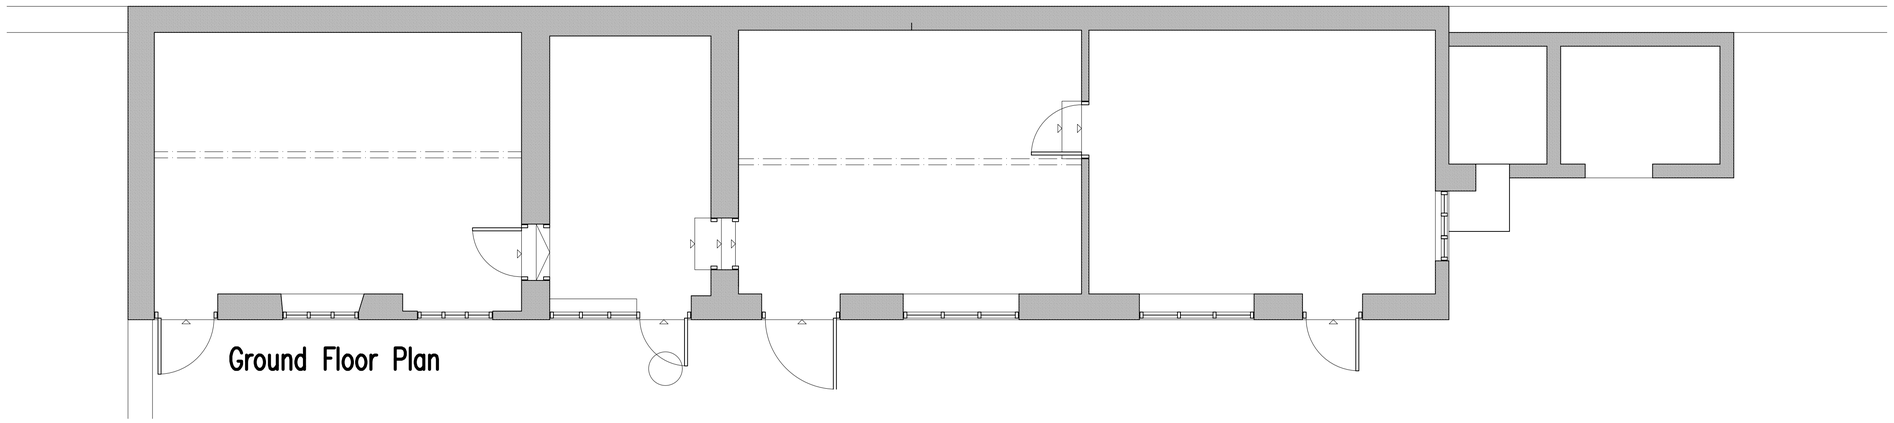

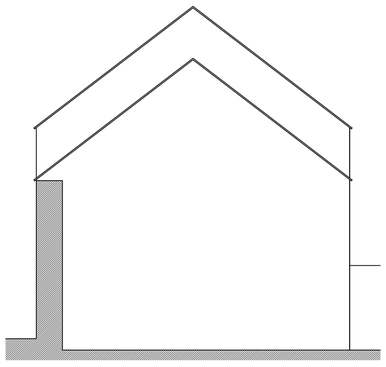

West Facing Elevation

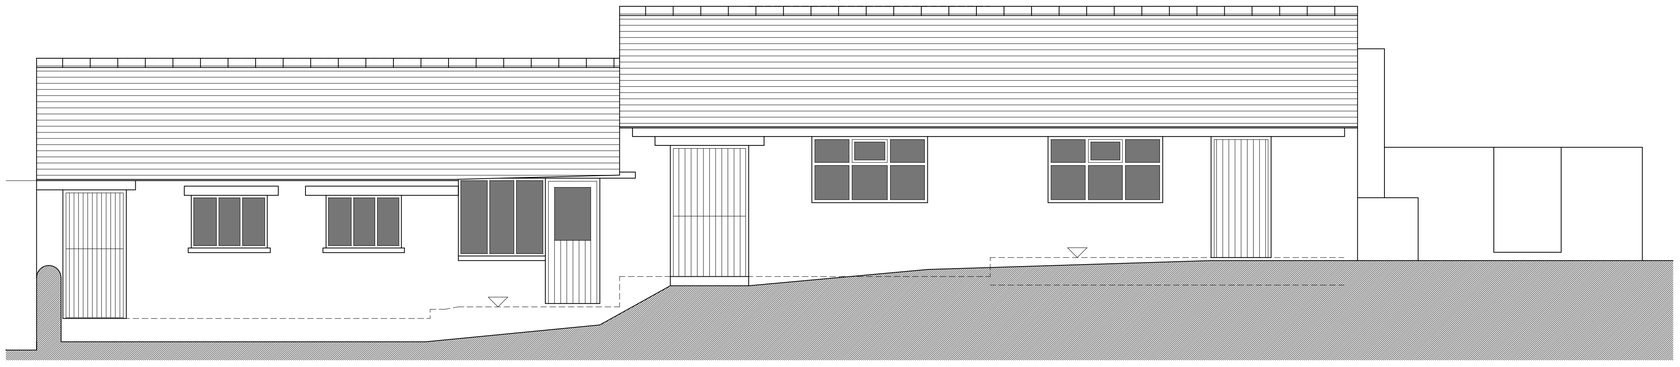

South Facing Elevation

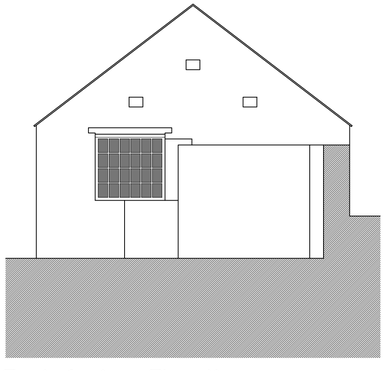

East facing Elevation

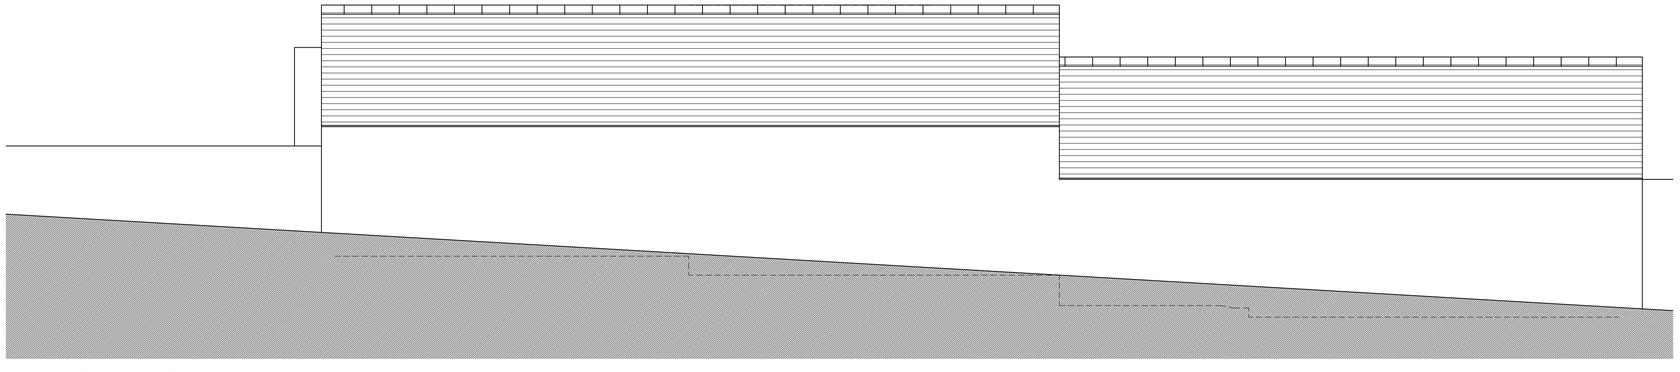

North Facing Elevation

Project.
Housing Development
Upper Northfield Close
Belper, Derbyshire

Title.
Housing Develpment
Workshop Conversion

Feature.
Workshop Conversion
Existing Plans&Elevations

Client.
Carter Construction Ltd

Drawing No.
17419/WS/A/01b

Revision.
b) ceiling binder added and window 4&5 amended

Scale
1:50 @ A1

Drawn
James Lombardo

gla
architecture
design + technology
Gino Lombardo Associates Ltd. 42 Friar Gate, Derby, DE1 1DA.
tel: 01332 342990 I email: mail@gla-ltd.co.uk.
web: www.gla-ltd.co.uk
© designs and details are copyright and cannot be used without permission