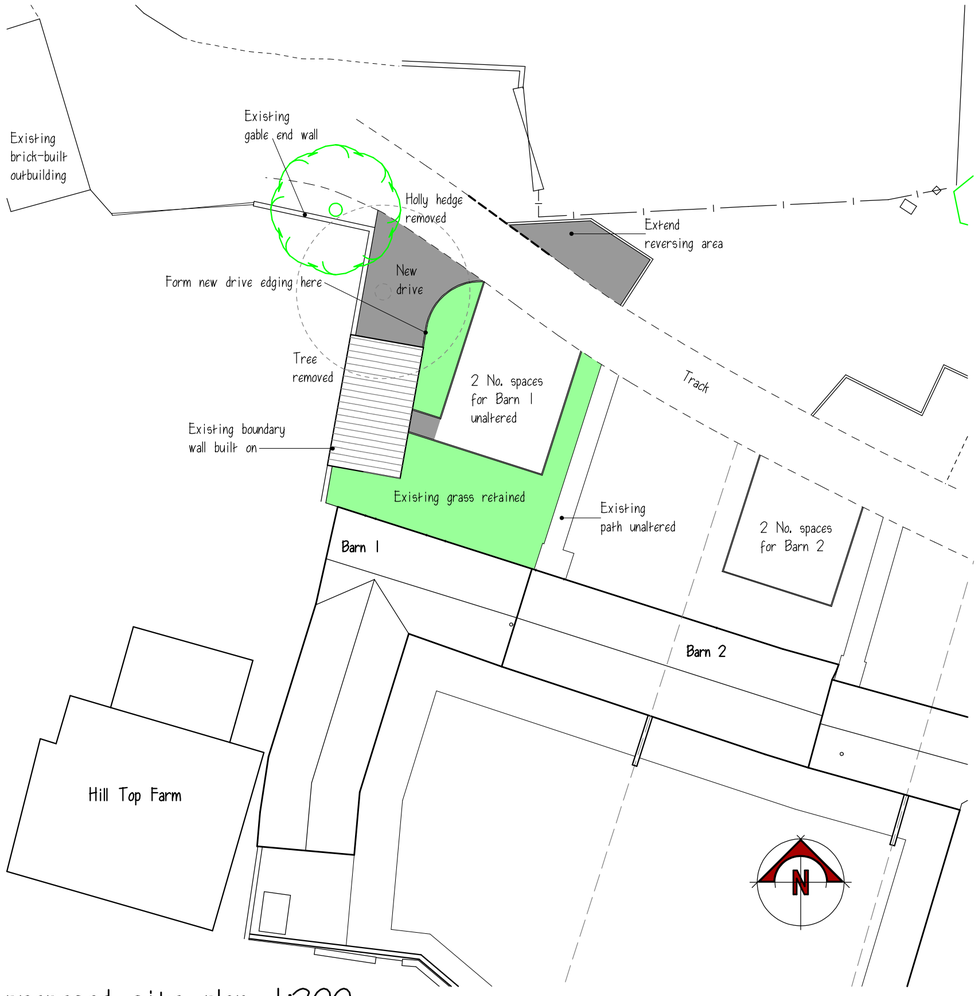

proposed site plan 1:200

0m 4m 10m

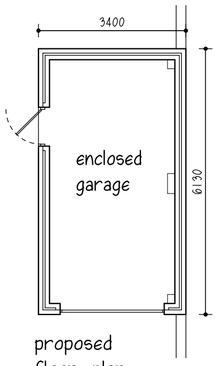

proposed floor plan 1:100

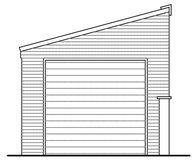

proposed front elevation 1:100

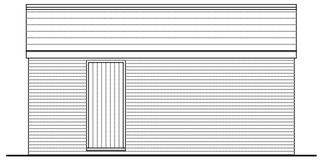

proposed side elevation 1:100

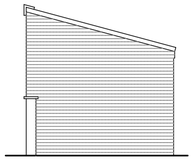

proposed rear elevation 1:100

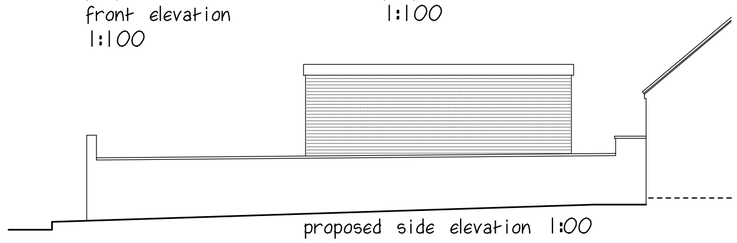

proposed side elevation 1:00

EXTERNAL MATERIALS
Forticrete Gemini slate grey tiles with black upvc rainwater goods
Reclaimed red facing brick to match converted barns as closely as possible



existing elevation from barn 2 1:100

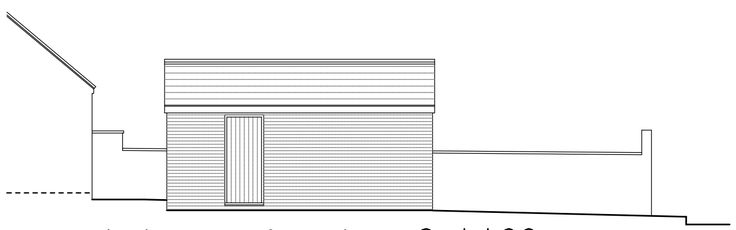

proposed elevation from barn 2 1:100



existing site plan 1:200

0m 4m 10m

A Further information added 03/09/20

B Garage design & location changed 23/11/20

REVISIONS	DATE

CLIENT MR. R. & MRS. H. WHITE
ADDRESS HILL TOP - MINK FARM
HAYES LANE - SWANWICK
PROJECT PROPOSED GARAGE to BARN 1
DRAWING SURVEY & SCHEME DESIGN
SCALE 1:100 / 1:200
DATE AUGUST 2020
DWG No. PA/15-010 SK 81 201 B

PILKINGTON ARCHITECTURE
29A STRETTEA LANE
HIGHAM
ALFRETON
DERBYSHIRE
DE55 6EJ
Tel : 01773 843333
jon@pilkington-architecture.co.uk

This drawing is copyright.
Contractors must check all dimensions on site, working only from grid & figure dimensions.
Discrepancies must be reported to the designer before work is done.