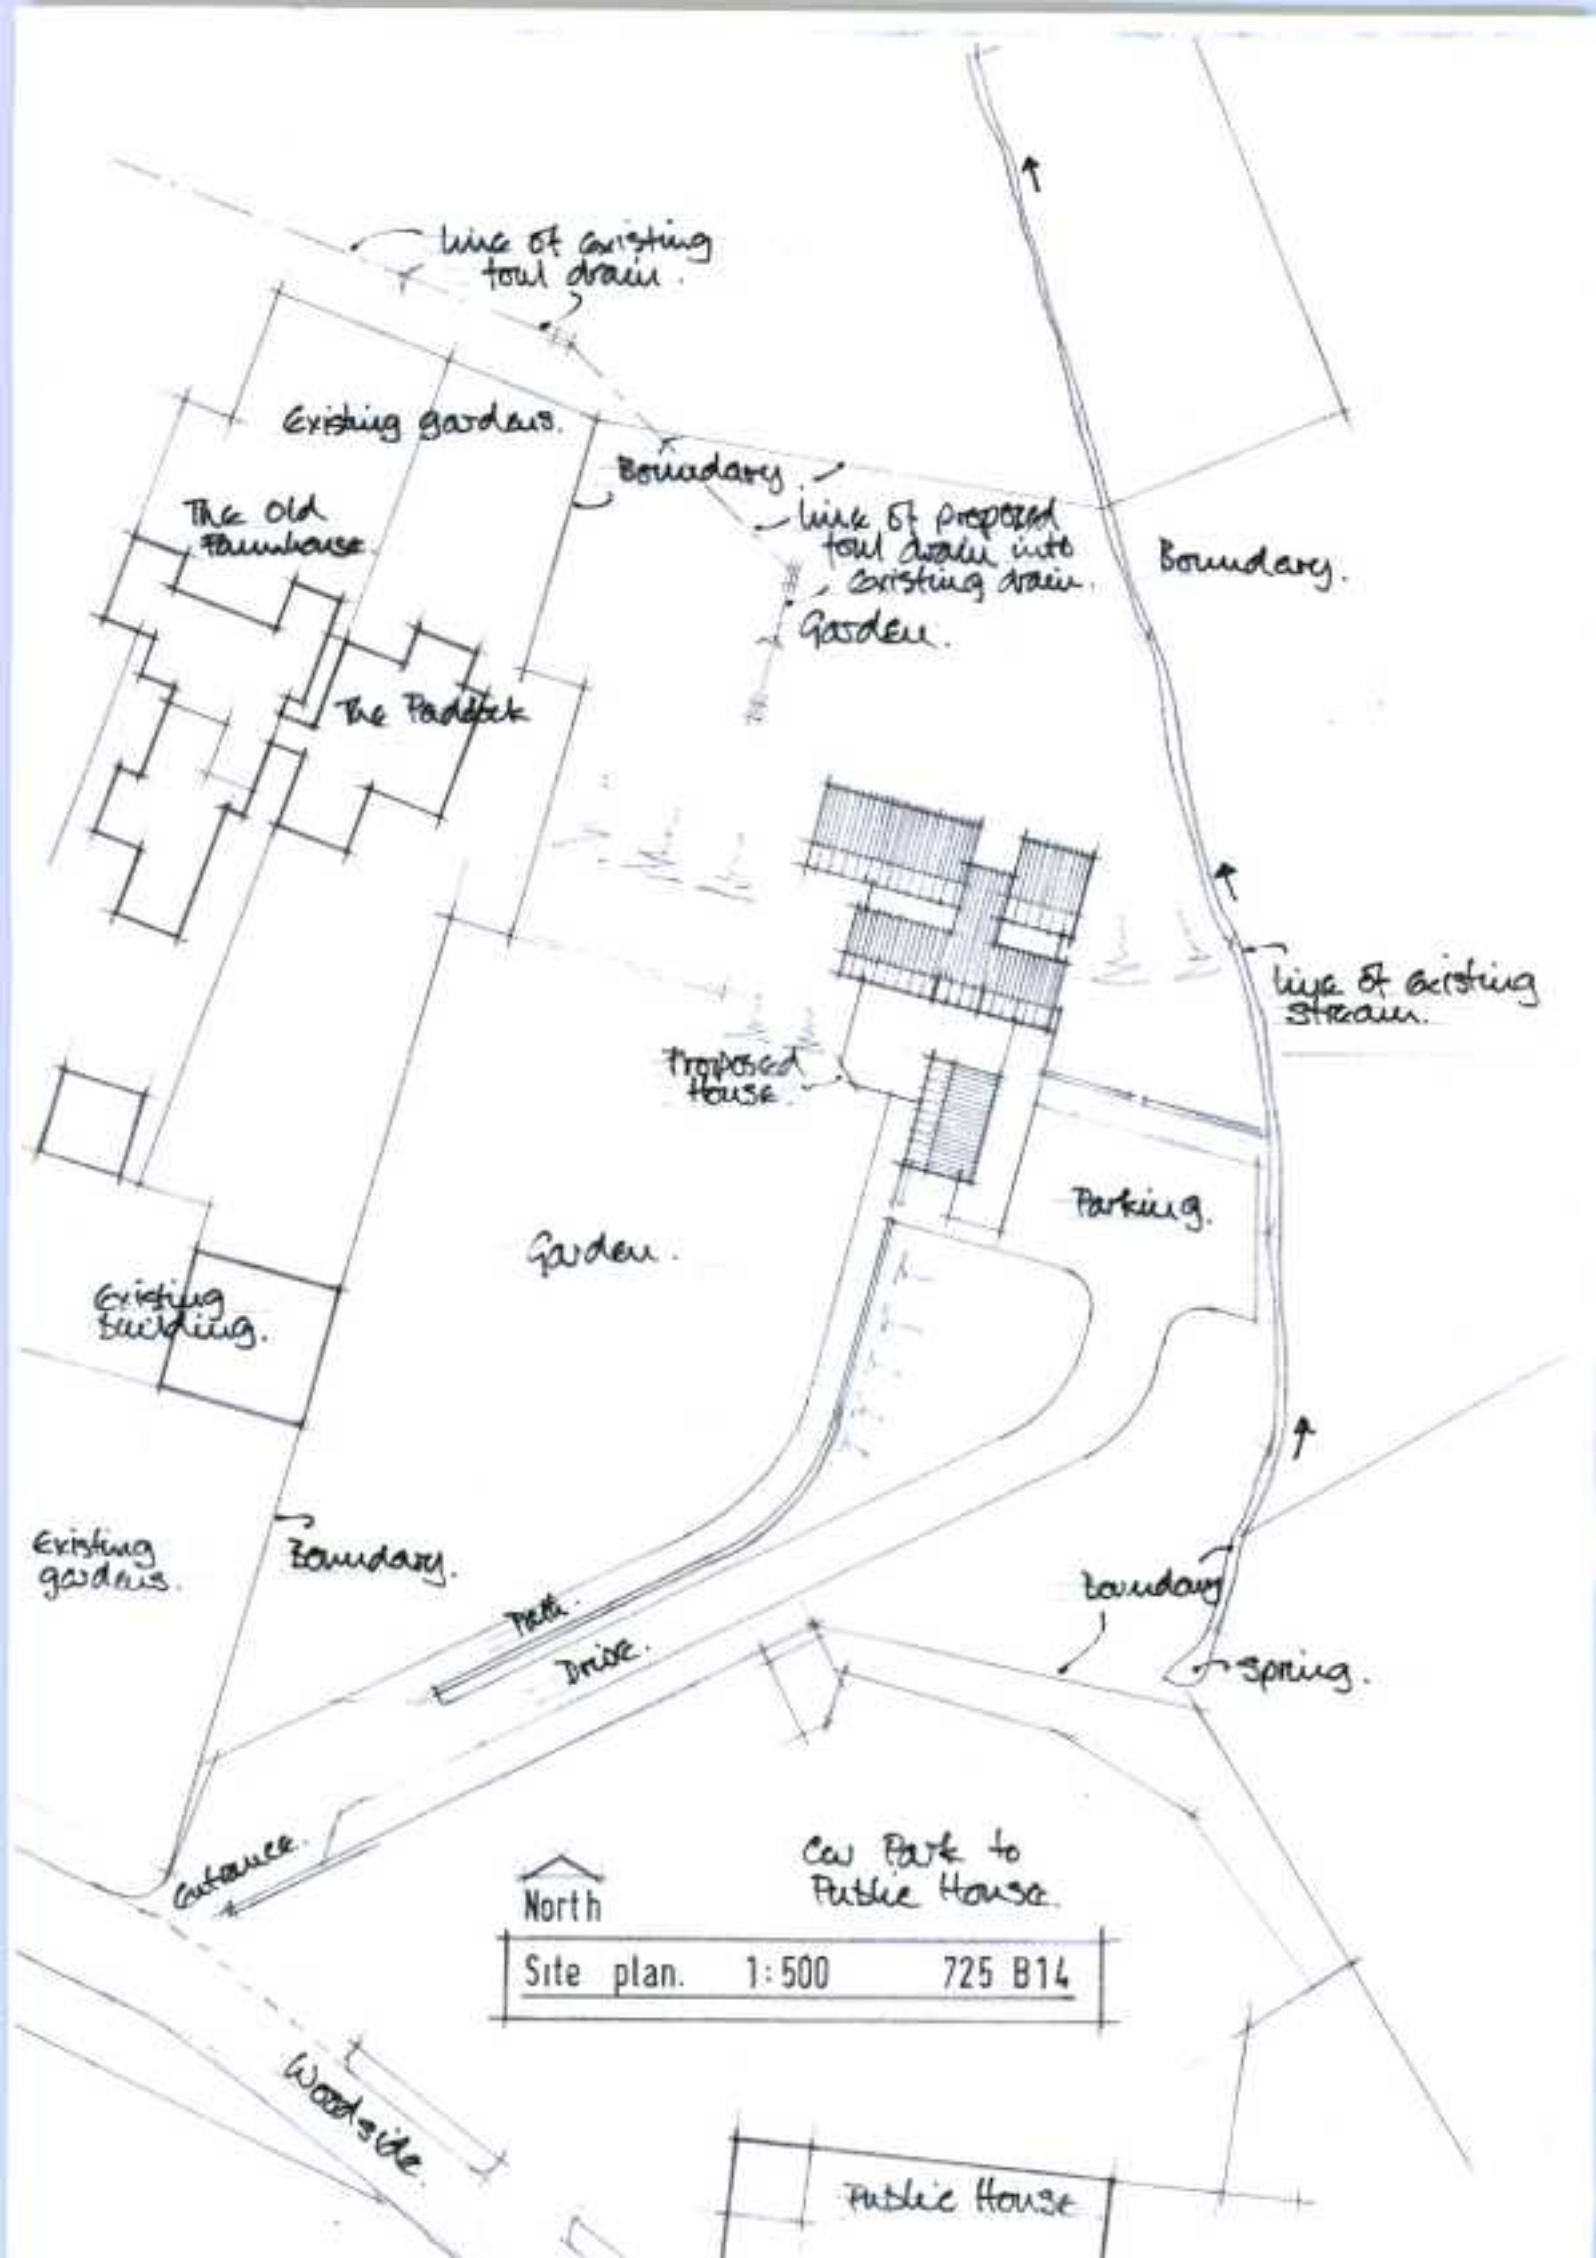
line of existing foul drain.
Existing gardens.
Boundary.
The Old Farmhouse
line of proposed foul drain into existing drain.
Boundary.
Garden.
The Paddock
line of existing stream.
Proposed House.
Parking.
Garden.
Existing building.
Existing gardens.
Boundary.
Boundary
Spring.
Path.
Drive.
Entrance
Car Park to Public House
North
Site plan. 1:500 725 B14
Woodside
Public House