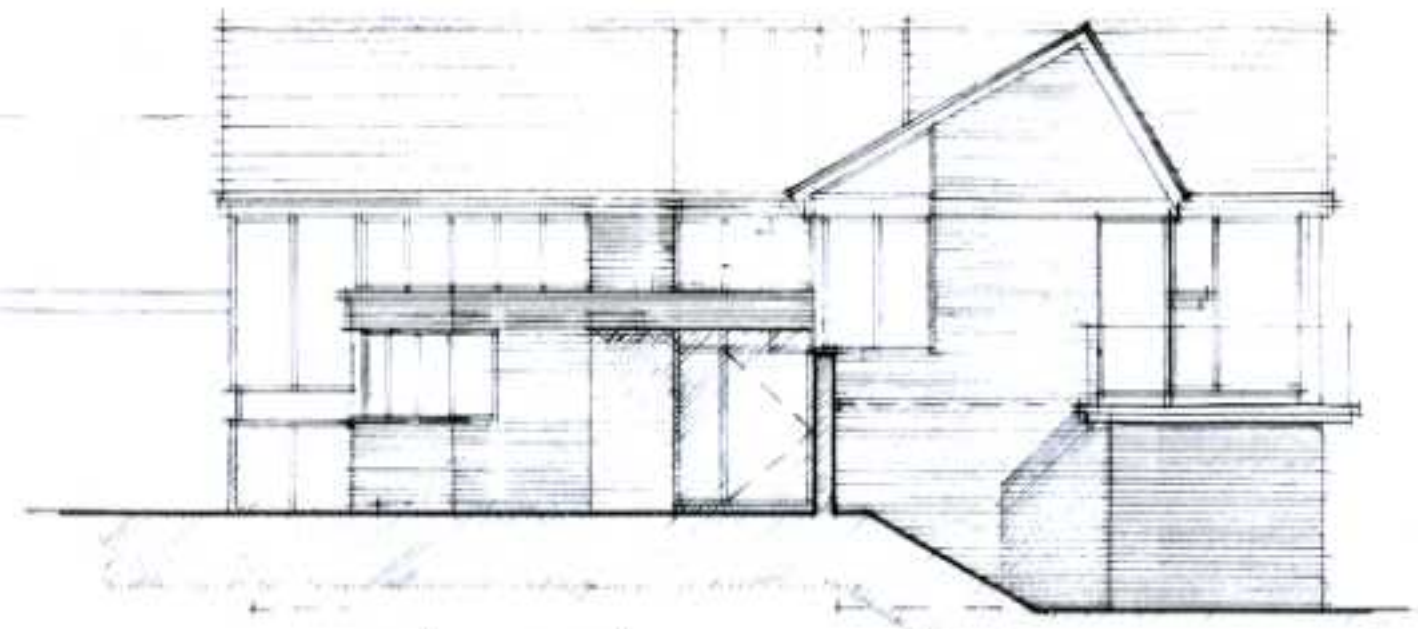

South elevation.

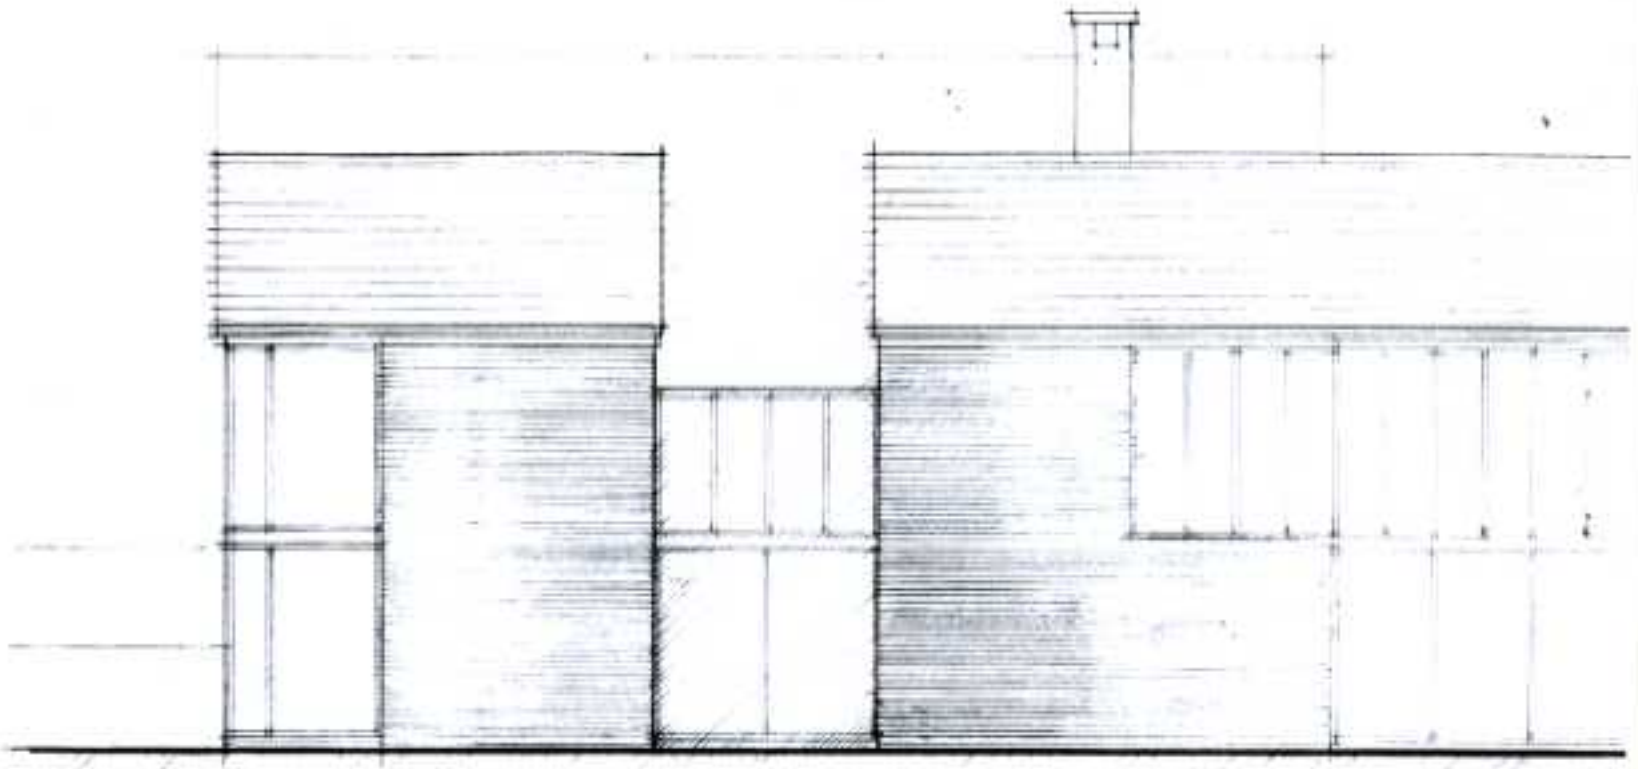

North elevation.

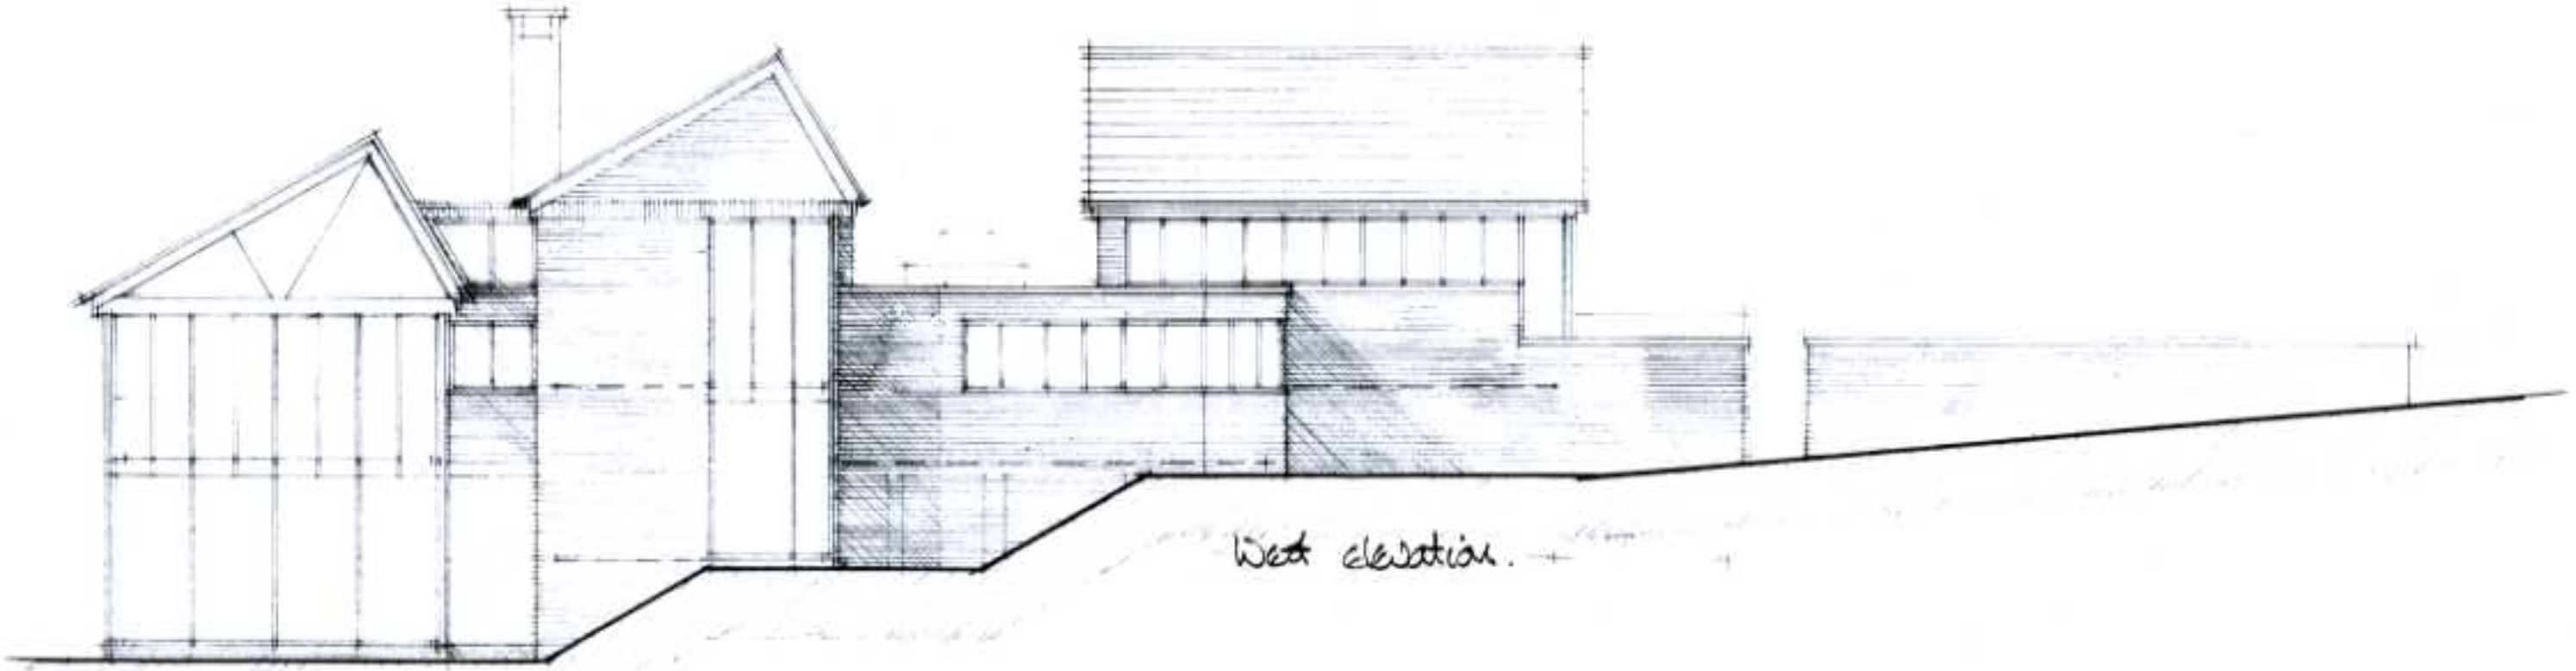

West elevation.

project Proposed House, Yew Tree Farm, Morley. client R. Wood.

Swinfield Design Associates

Architects and Design Consultants

Quarry Cottages, Morley, Derby DE7 6DJ. Telephone (0332) 882098

do not scale check all dimensions

date oct. 20 scale 1:100

drawing 725. B 12