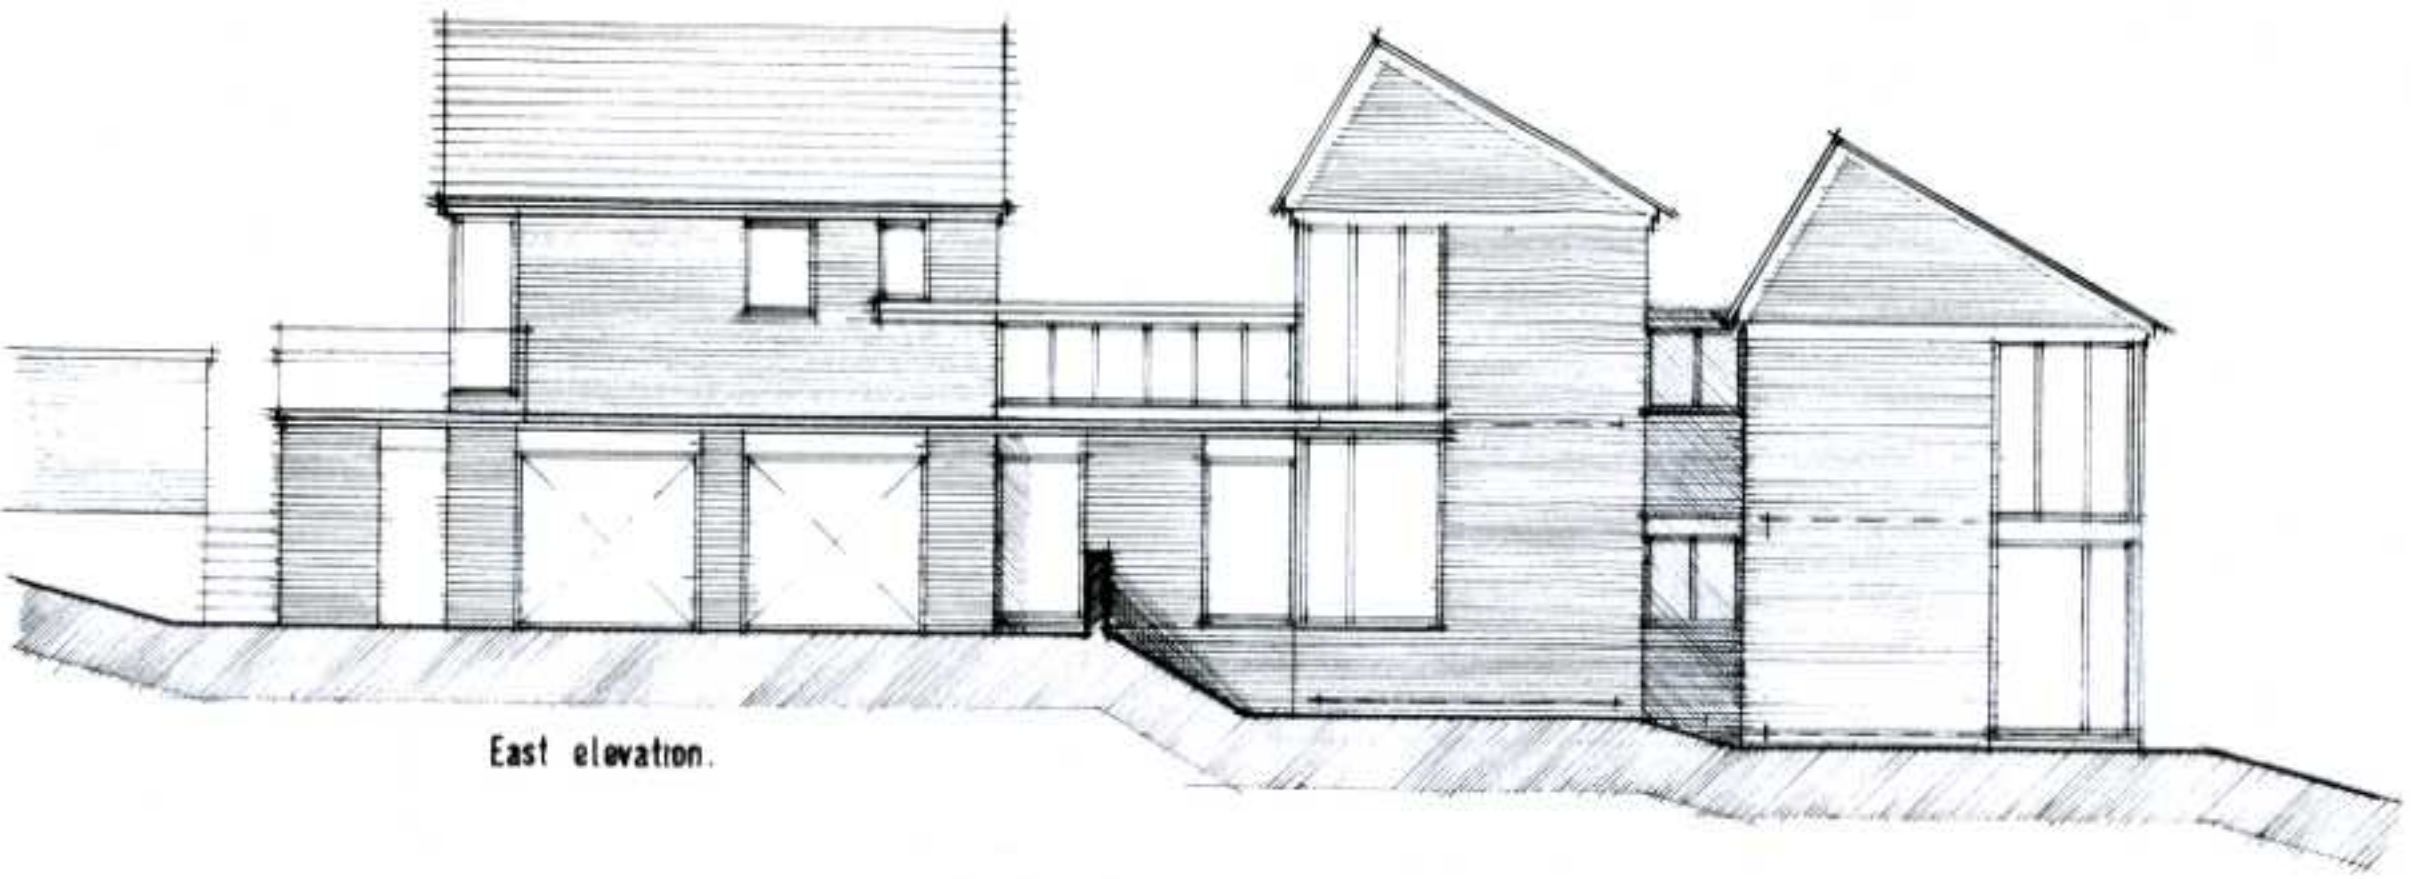

East elevation.

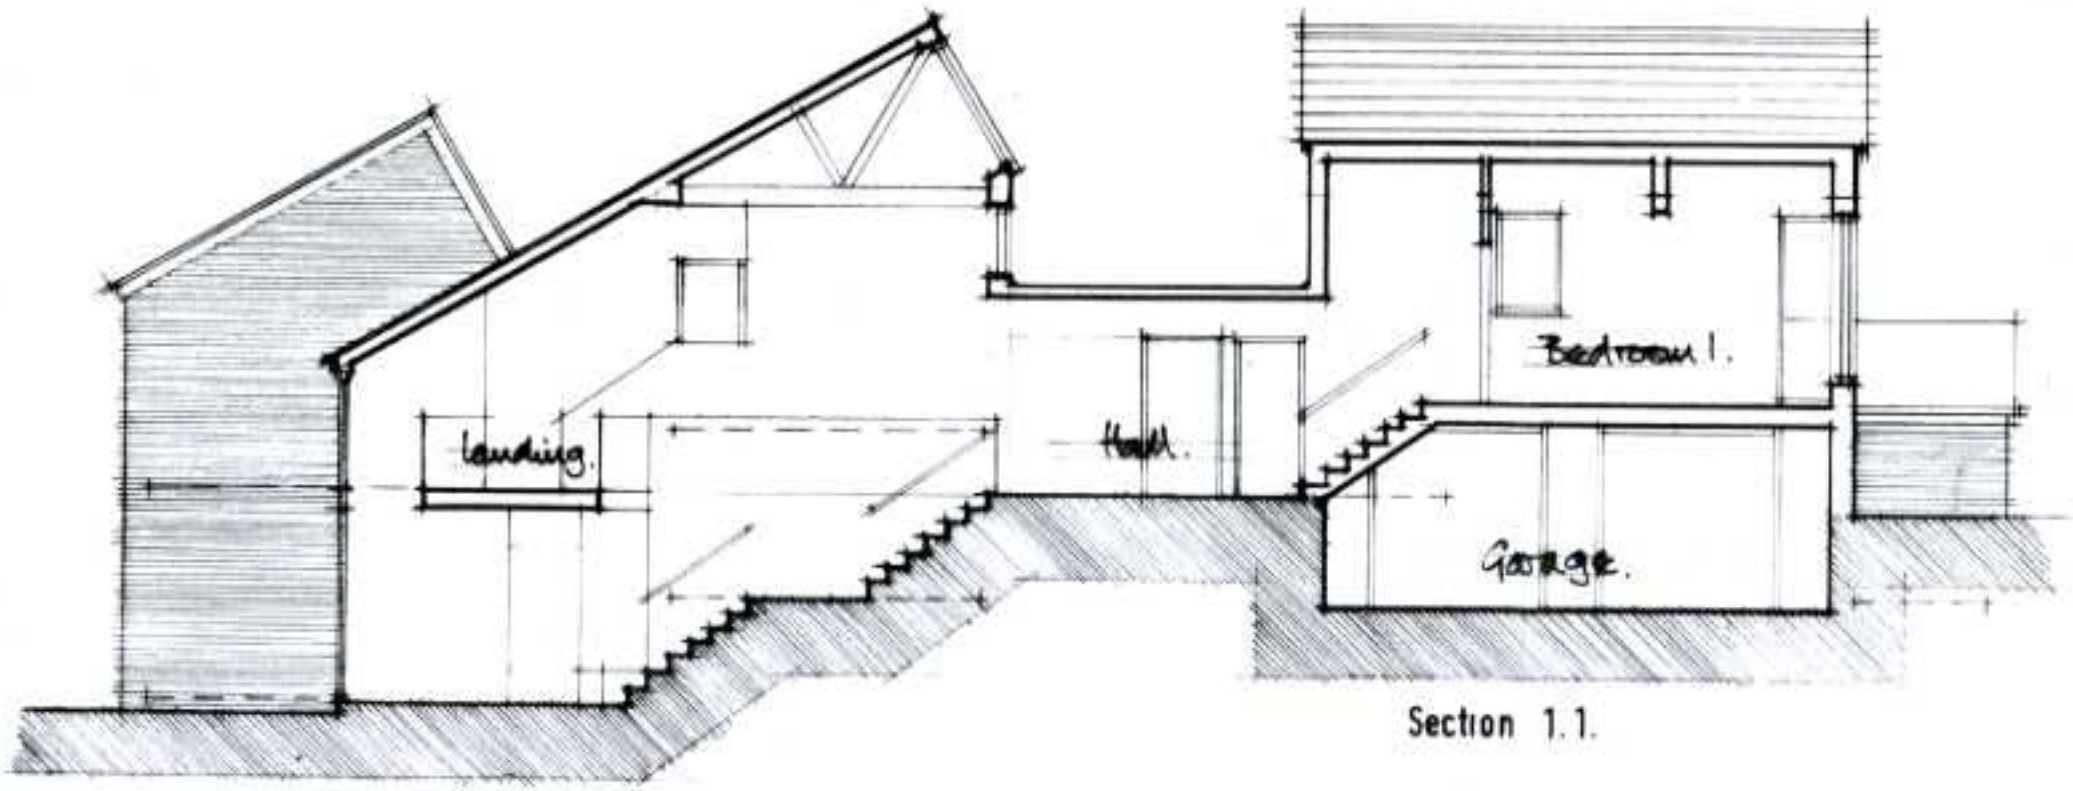

Section 1.1.

project Proposed House, Yew Tree Farm, Morley. client R. Wood.

Swinfield Design Associates

Architects and Design Consultants

Quarry Cottages, Morley, Derby. DE7 6DJ. Telephone (0332) 880088

do not scale check all dimensions

date oct. 20 scale 1:100

drawing 725. B 13