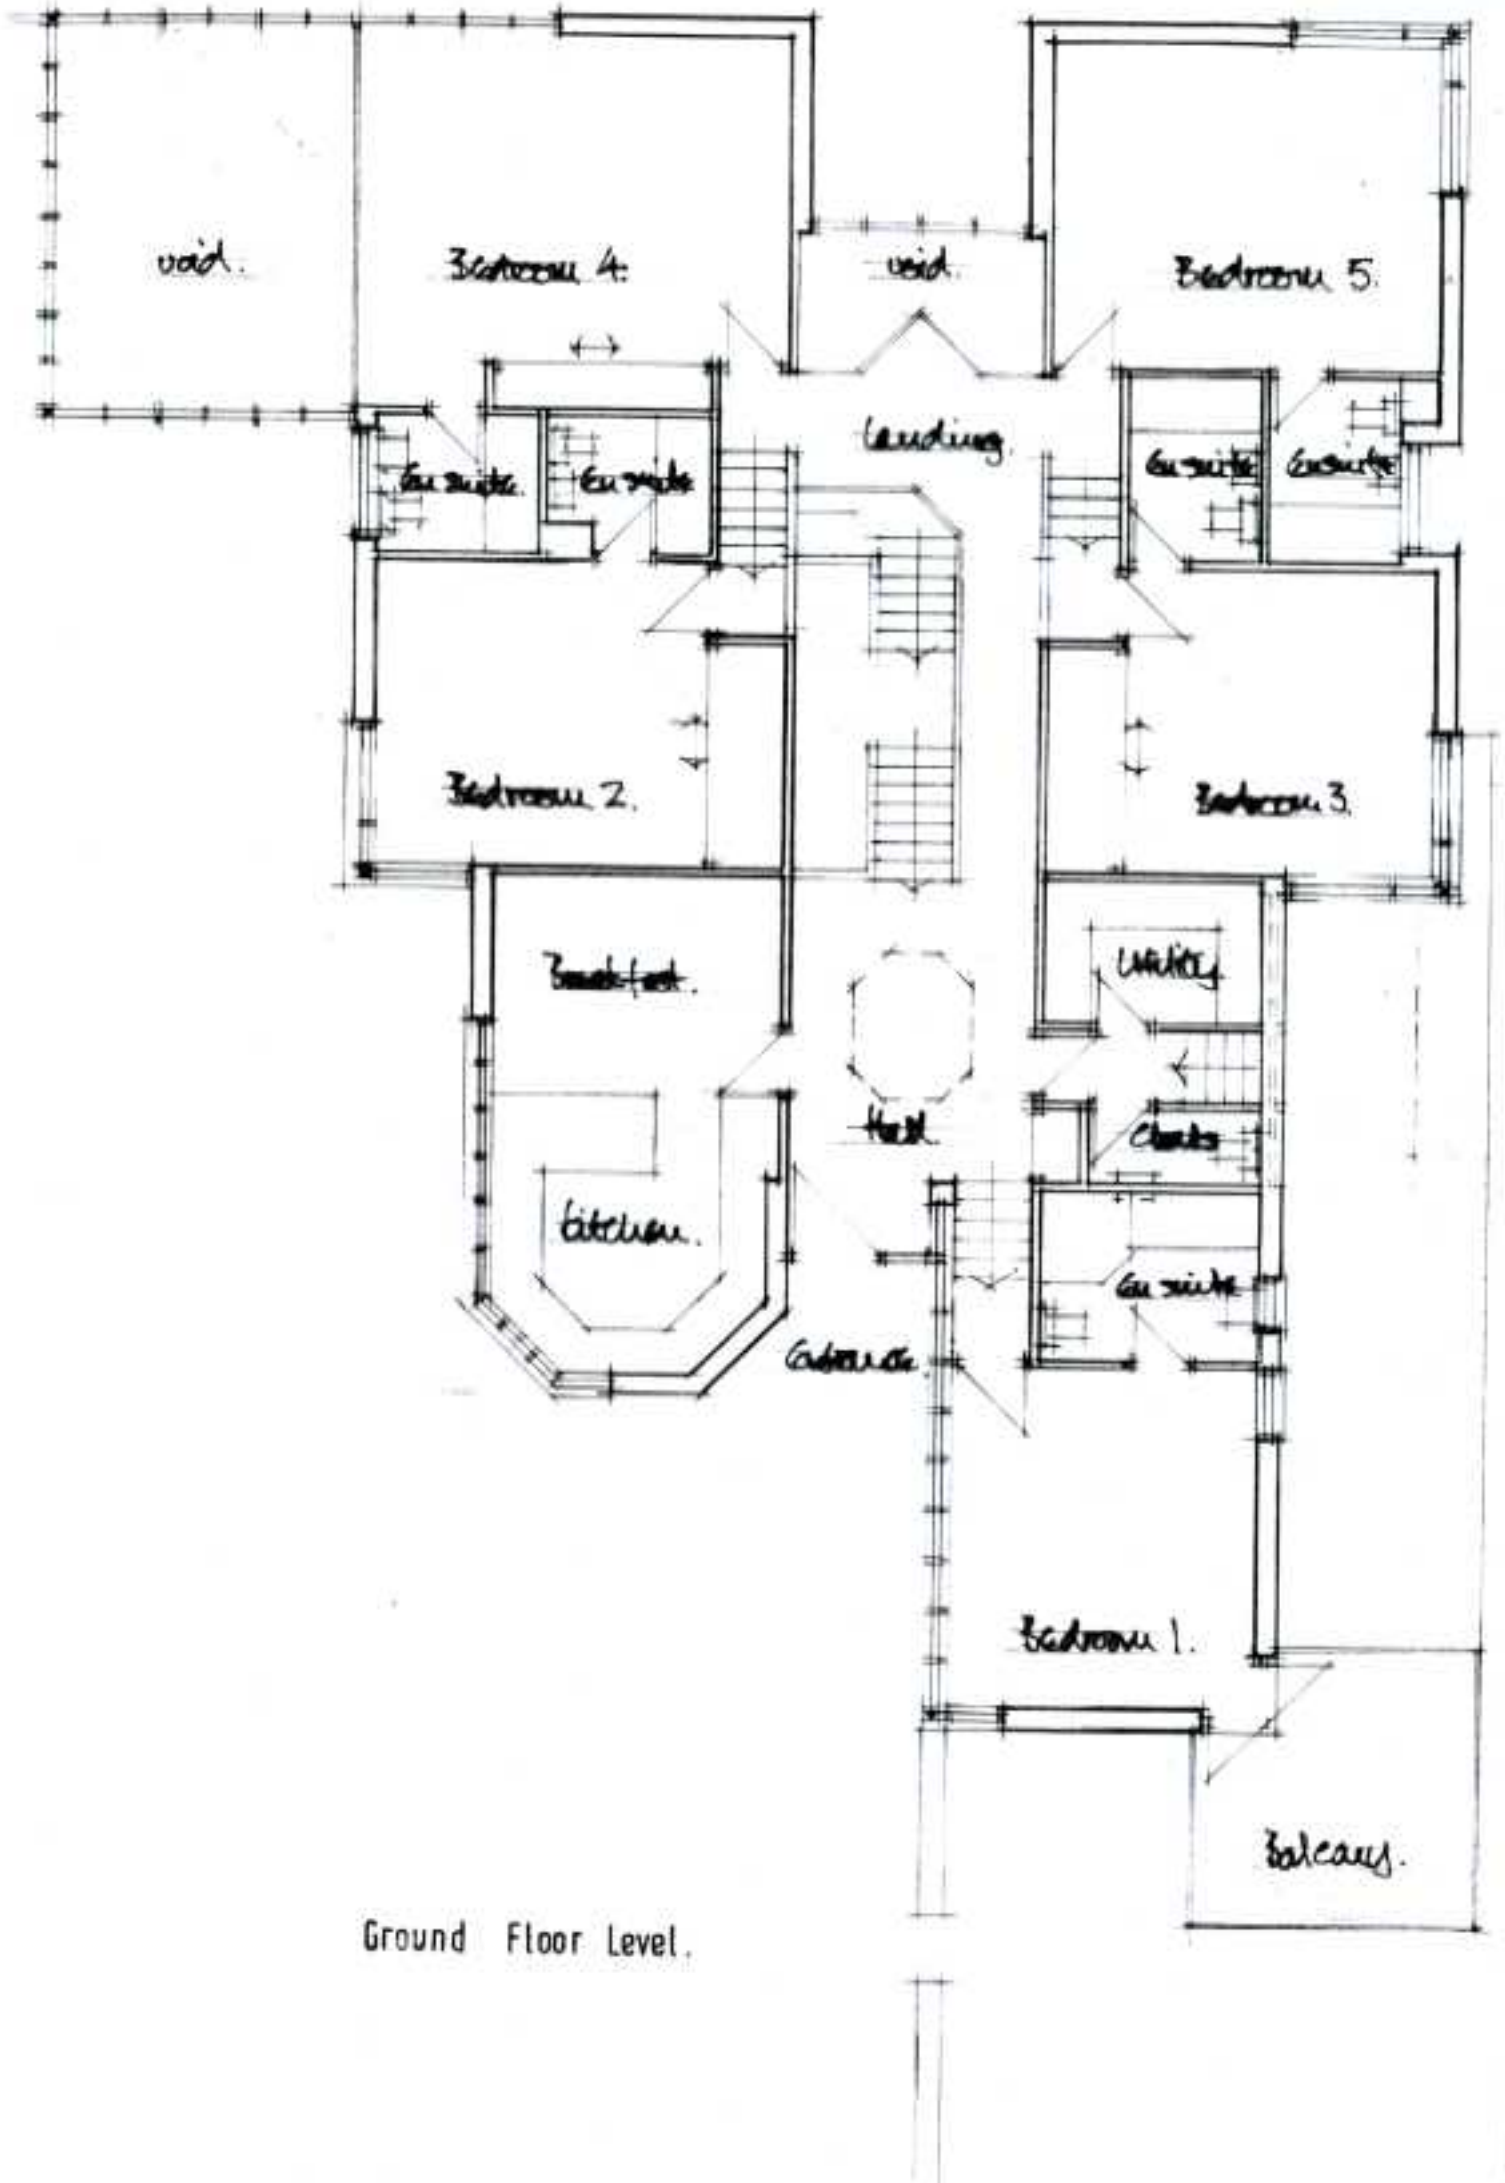

Ground Floor Level.

North

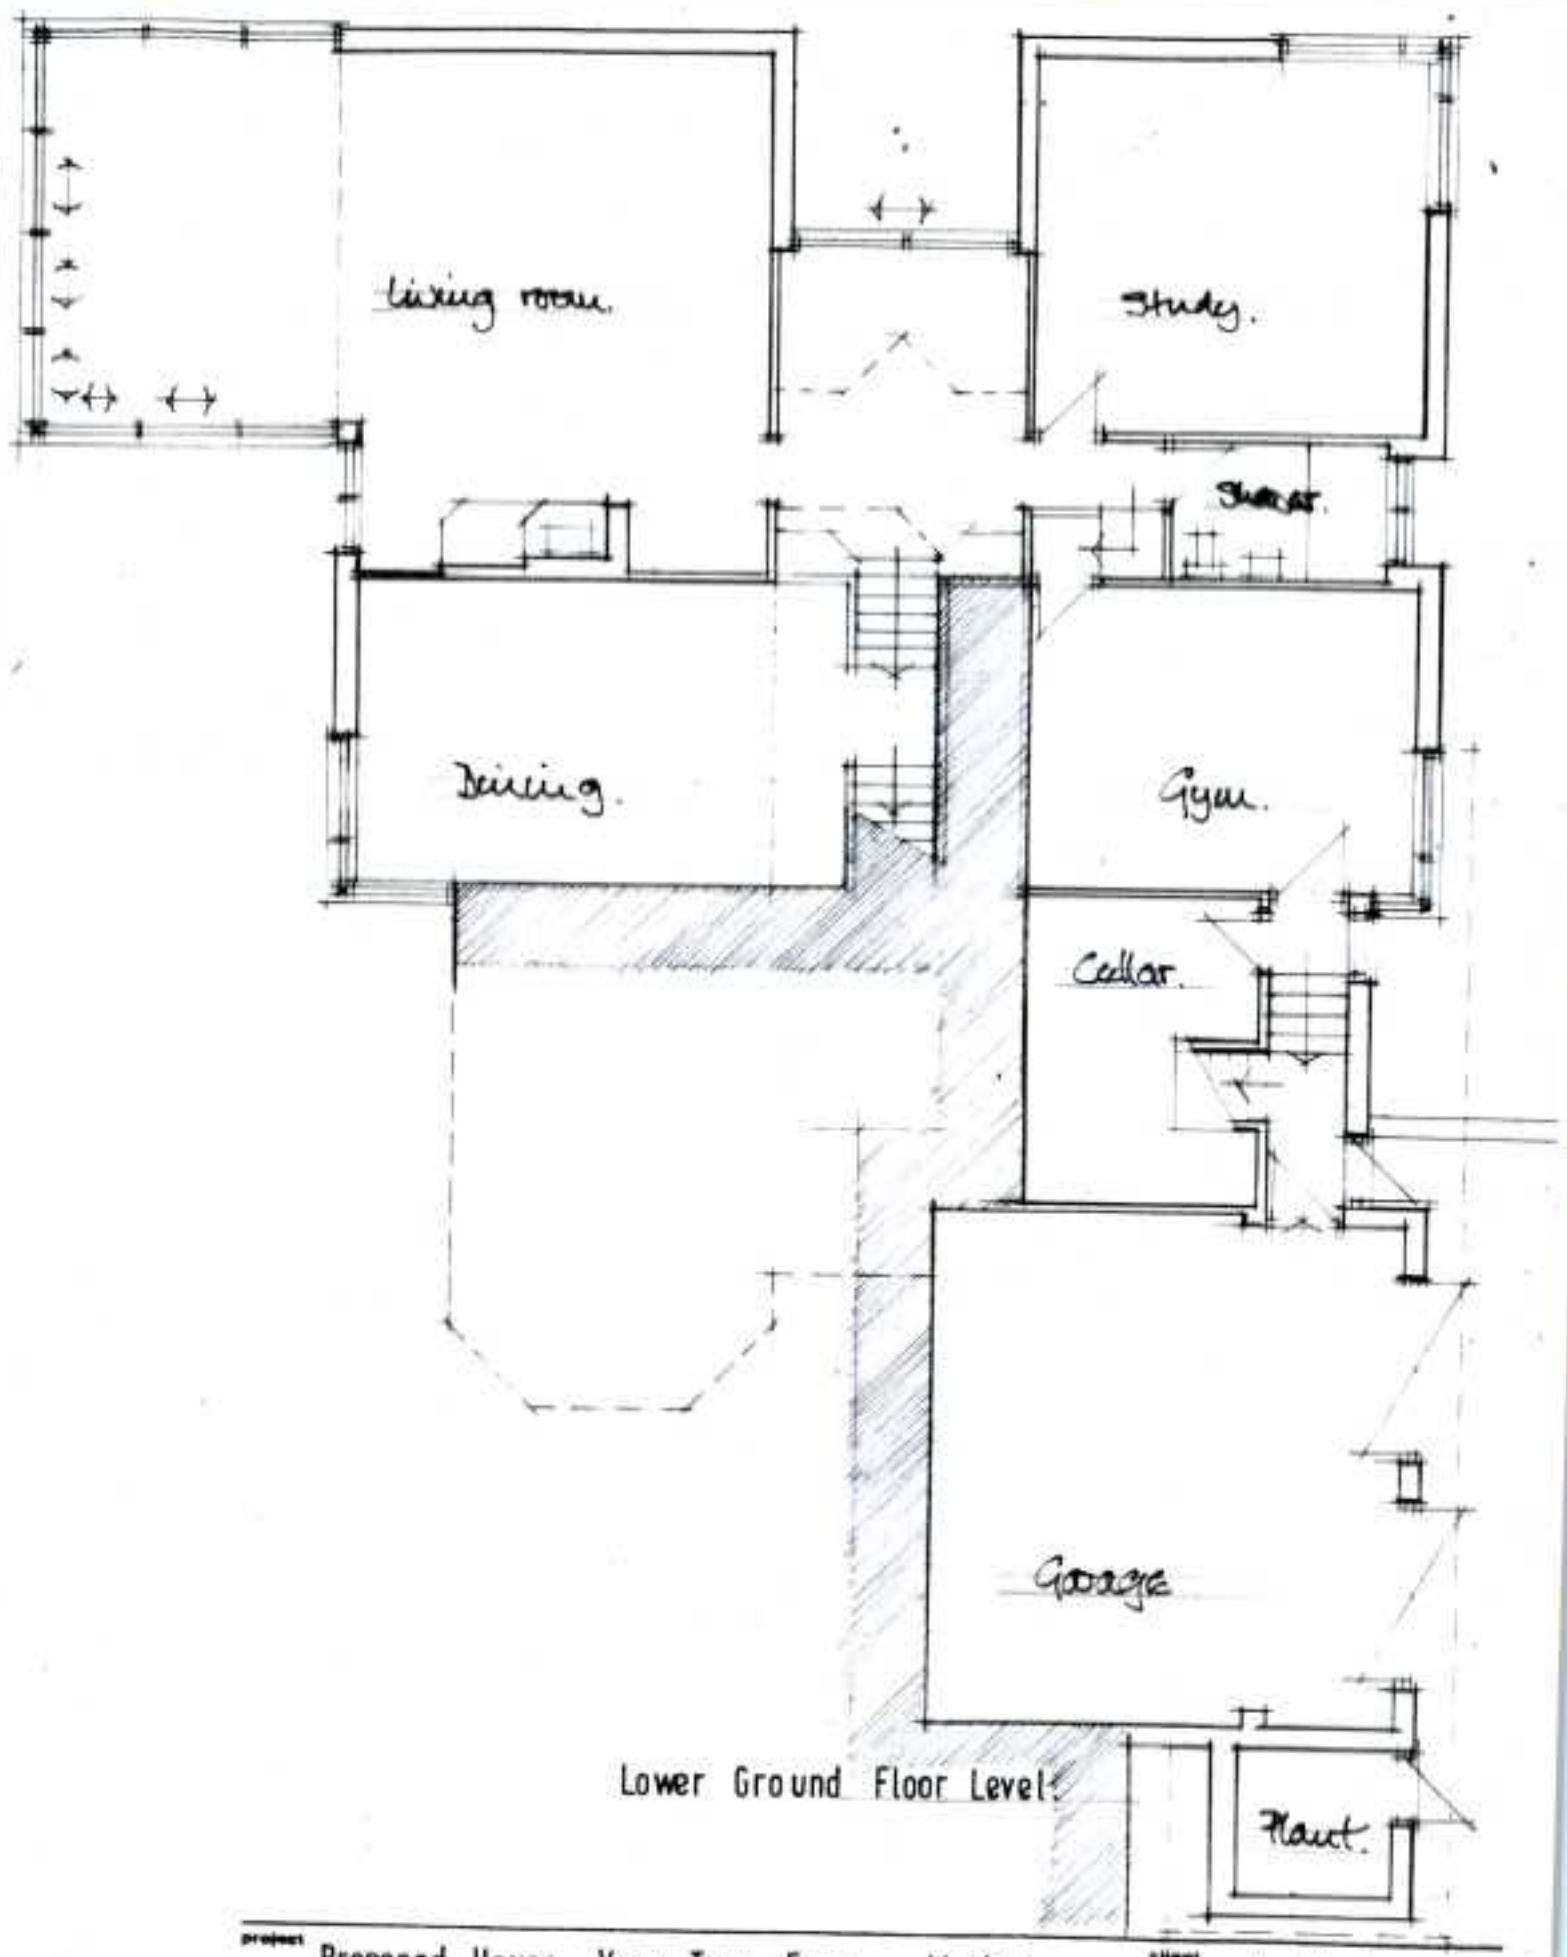

Lower Ground Floor Level.

project Proposed House, Yew Tree Farm, Morley. client R. Wood.

Swinfield Design Associates

Architects and Design Consultants

Quarry Cottages, Morley, Derby. DE7 6DJ. Telephone (0332) 882098

do not scale check all dimensions

date oct. 20 scale 1:100

drawing 725. B11