NOTES

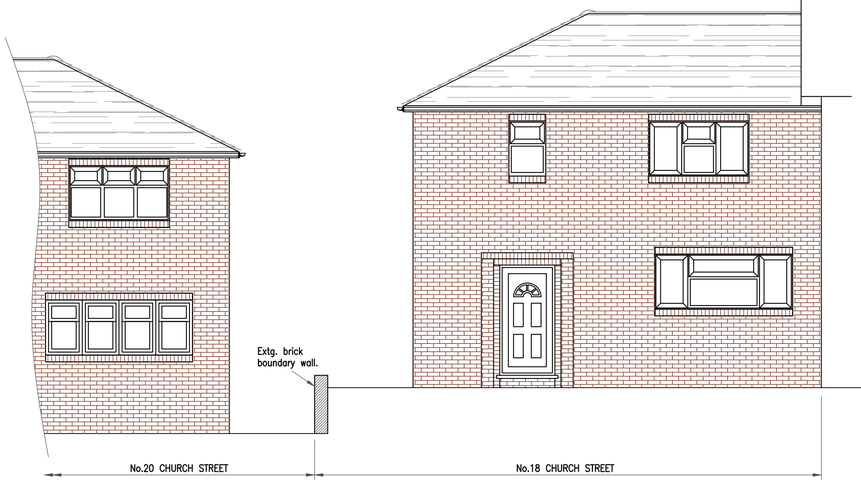

EXISTING FRONT ELEVATION
Scale 1:50

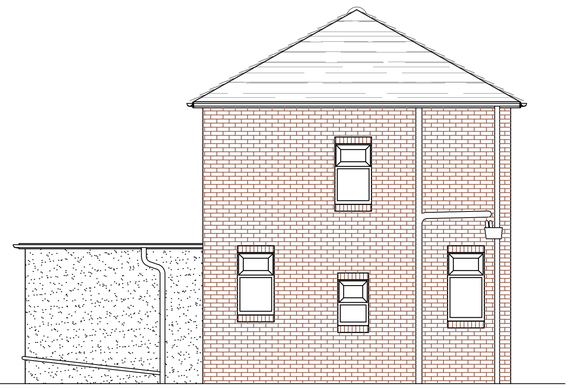

EXISTING GABLE ELEVATION
Scale 1:50

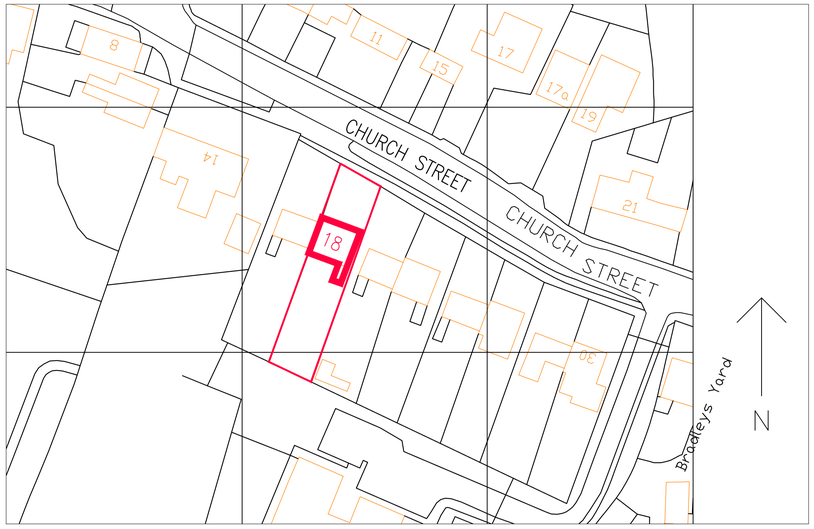

LOCATION PLAN
Scale 1:500

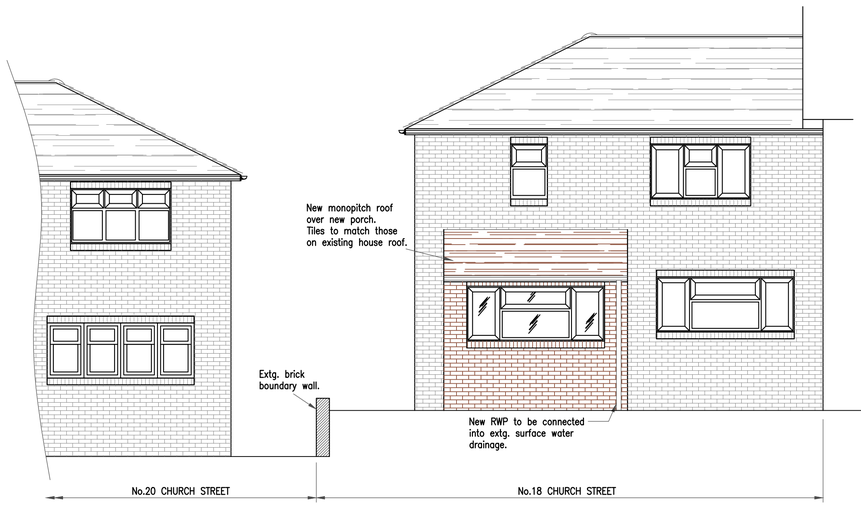

PROPOSED GABLE ELEVATION
Scale 1:50

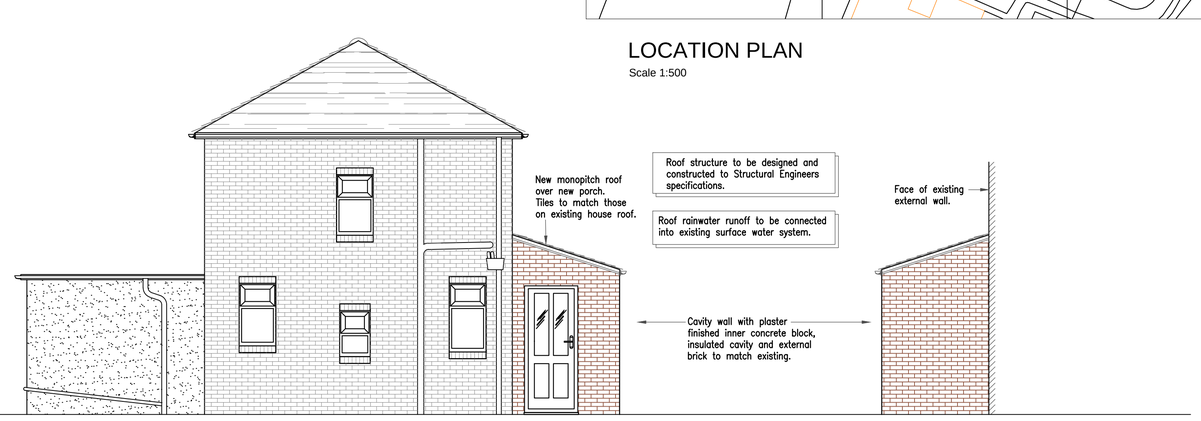

PART PROPOSED SIDE ELEVATION
Scale 1:50

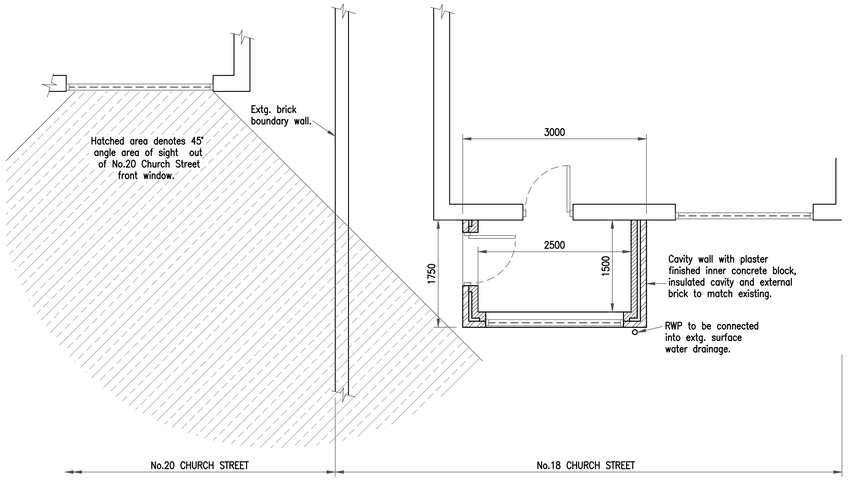

PROPOSED PLAN ON NEW PORCH
Scale 1:50

REV.	DESCRIPTION	BY	DATE
A	Amended to suit planning requirements.	JS	19/11/20

DRAWING STATUS
PLANNING

CLIENT
MR B SMITH

PROJECT
PORCH AT 18 CHURCH STREET FRITCHLEY, BELPER

DRAWING TITLE
EXISTING & PROPOSED ELEVATIONS

DRAWN	DATE	CH'KD	DATE	APPR'D	DATE
JS	Sept 20	#	#	#	#

DRAWING No. *20022 / 01* REV. *A*

SCALE *As Shown @ A1*

Original Sheet Size A1