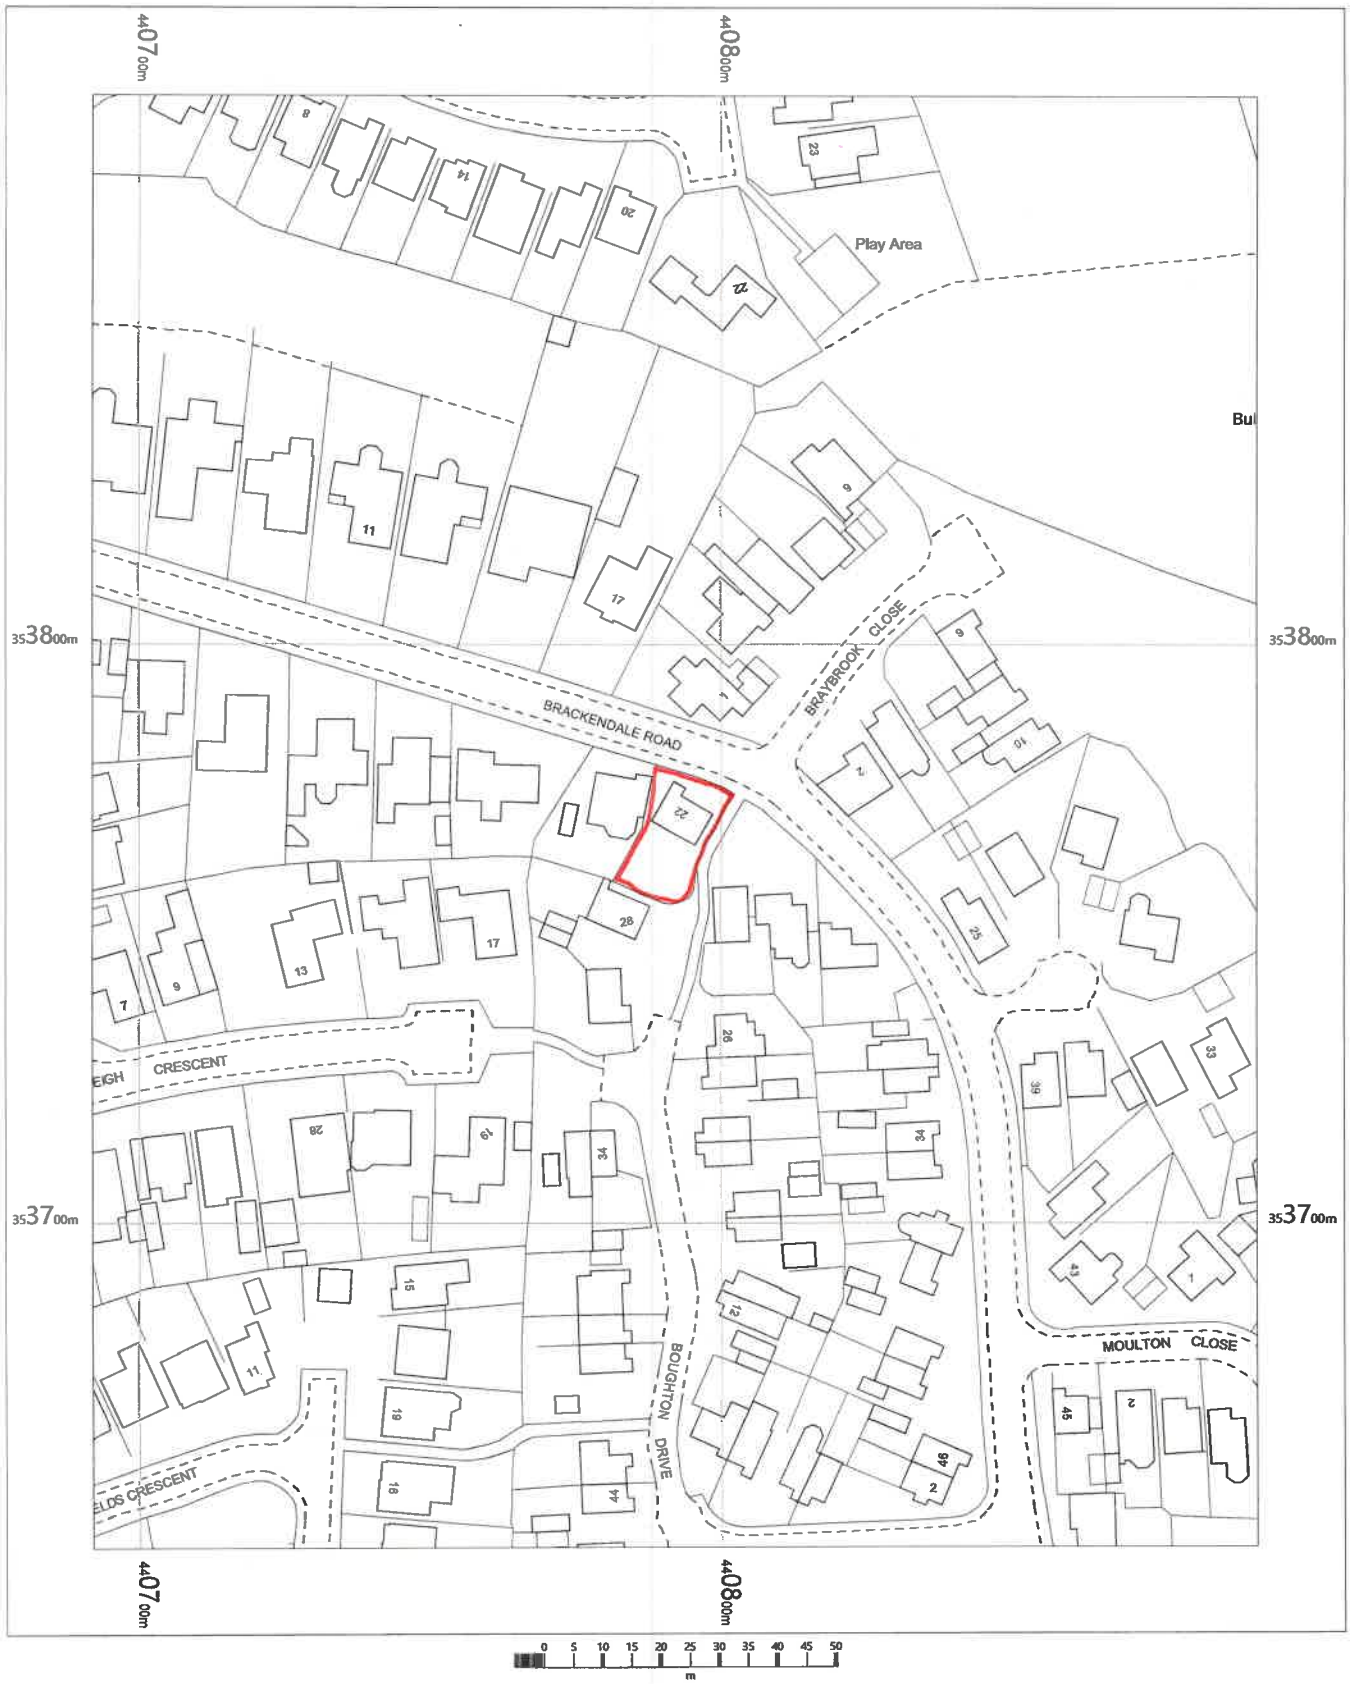


22 Brackendale Road
Swanwick
DE55 1DJ

OS MasterMap 1250/2500/10000 scale
Thursday, November 12, 2020, ID: JEW-00916469
maps.johnewright.com

1:1250 scale print at A4, Centre: 440792 E, 353769 N

©Crown Copyright Ordnance Survey. Licence no. 100025568

N

johnewright
maps@johnewright.com
tel: 0115 950 6633