
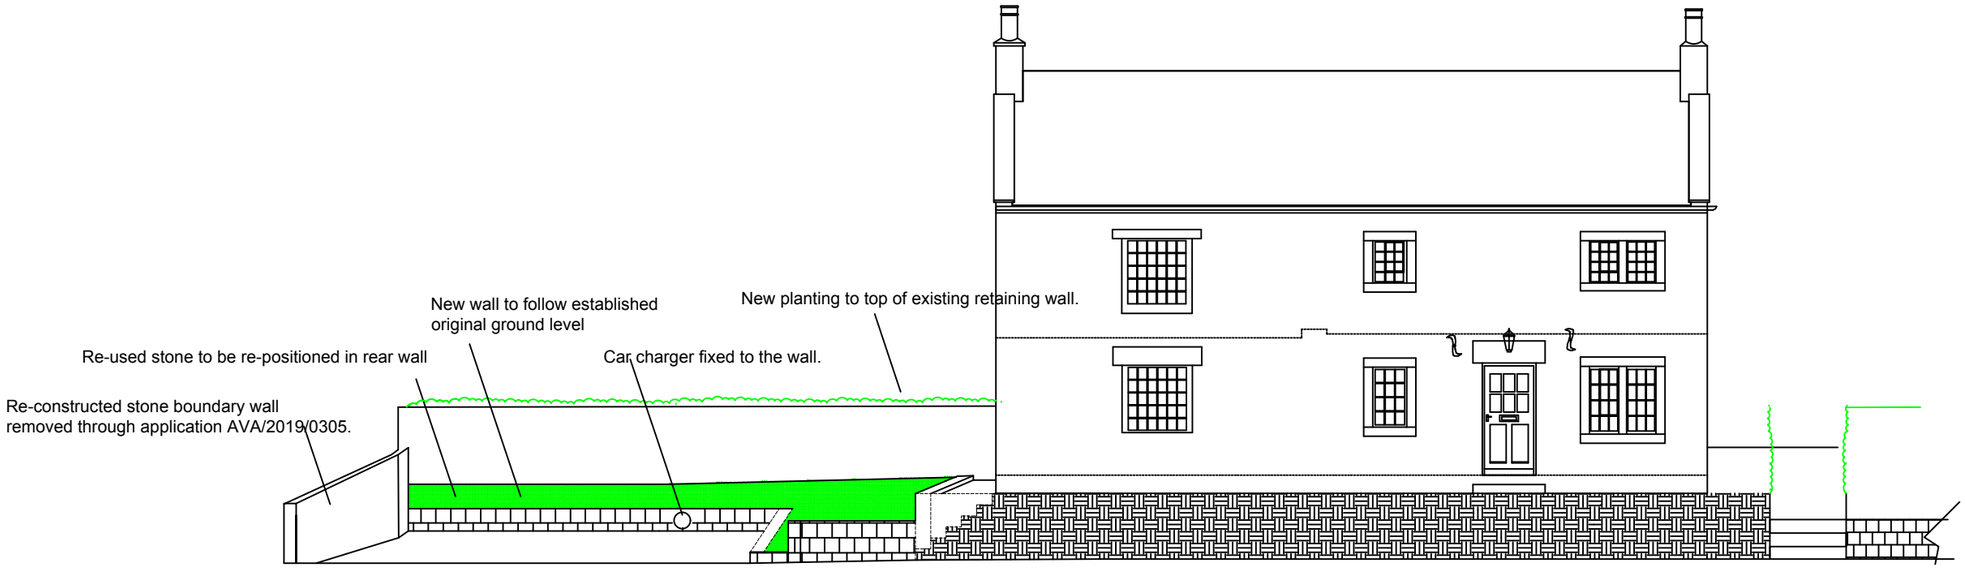


Proposed West Elevation Section B-B Behind boundary wall and hedge

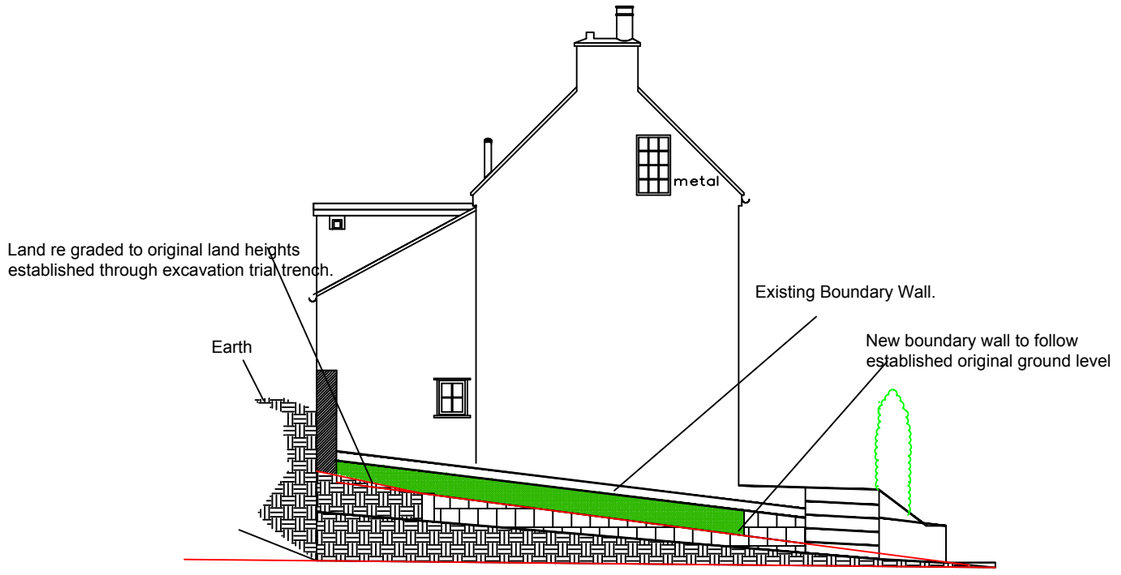

Proposed North Elevation Section Through A-A

Site Address:	Drawing Title:	Drawing No: 006
Mr C Wright Duffield Bank Cottage	Proposed Sections measurements to be checked on site.	
Date: November 2020	Scale: 1:100 @ A3	Planning