

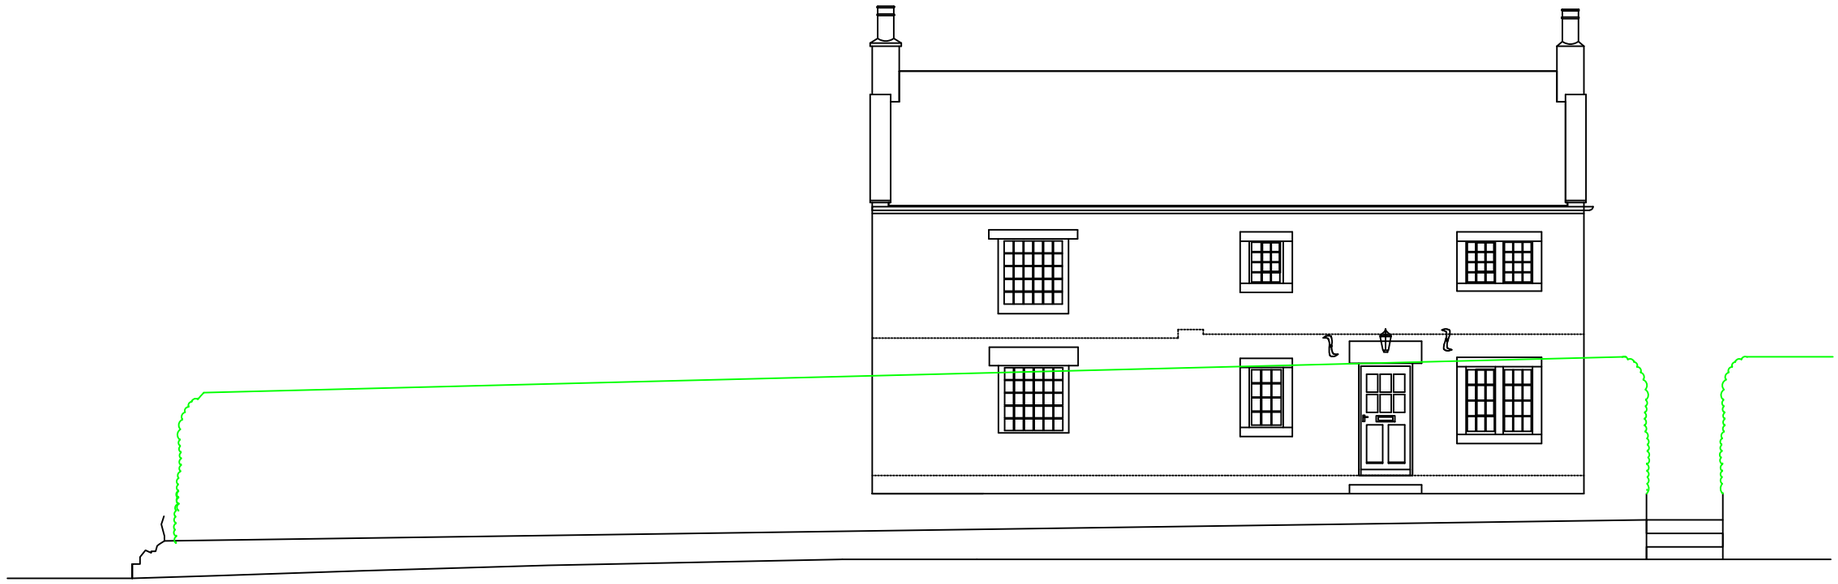


Existing Street Scene

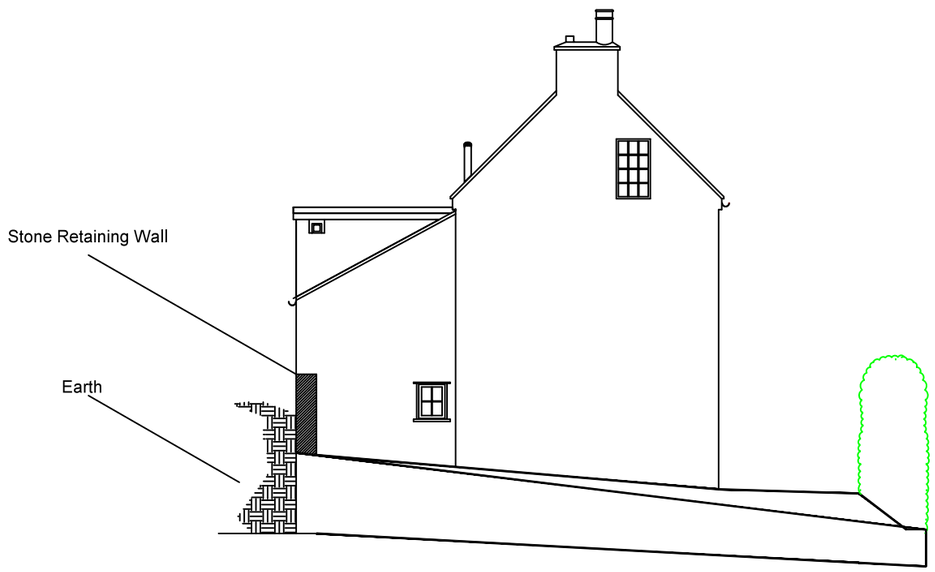

Existing North Elevation

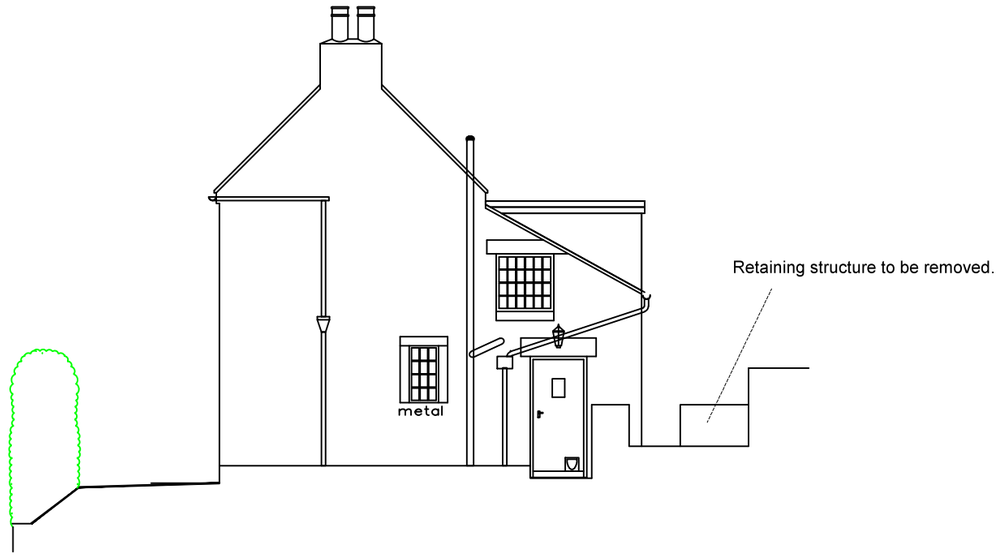

Existing South Elevation

Site Address:	Drawing Title:	Drawing No: 002
Mr C Wright Duffield Bank Cottage	Existing Elevations measurements to be checked on site.	
Date: January 2020	Scale: 1:100 @ A3	JF Planning