

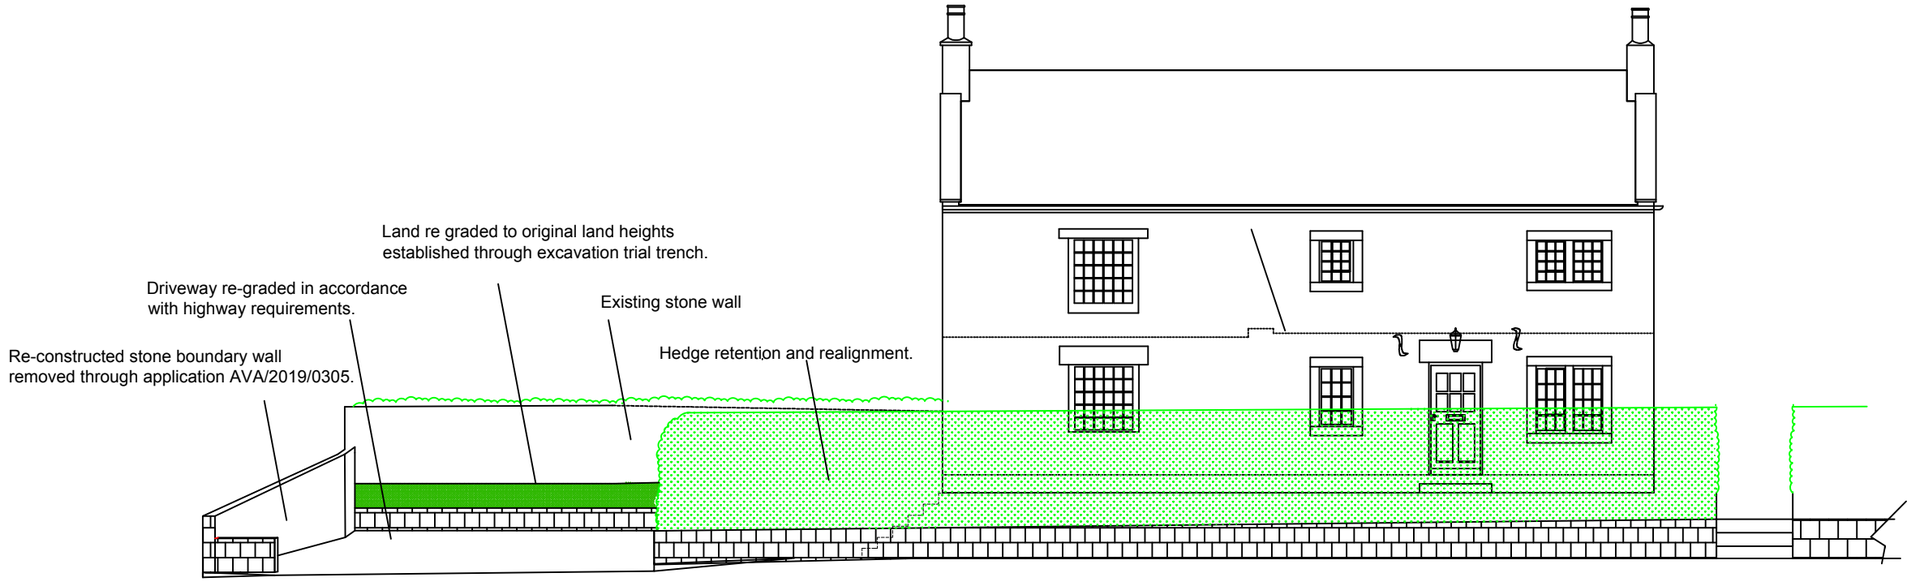



Proposed Street Scene

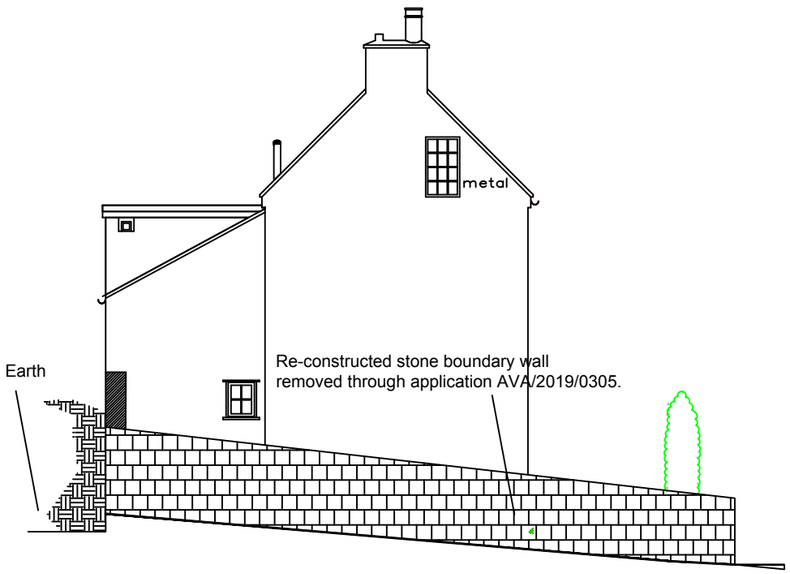


Proposed North Elevation

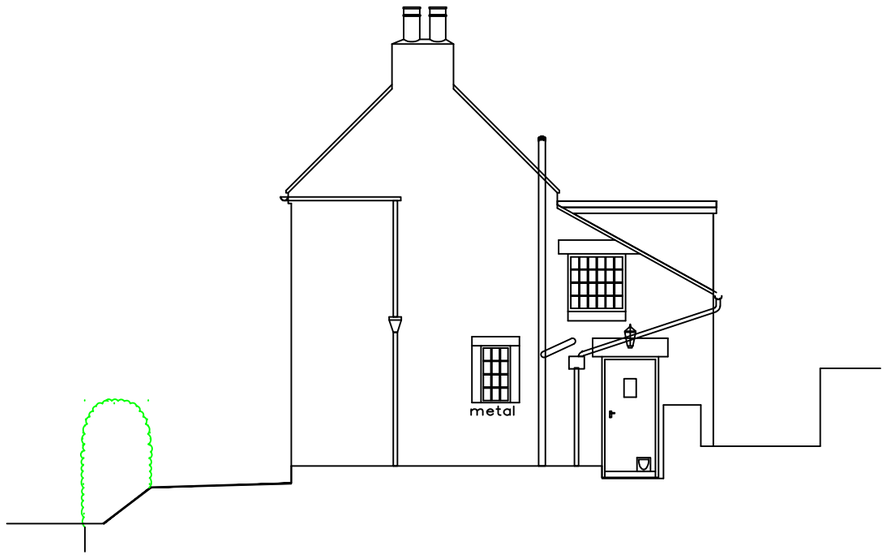


Proposed South Elevation

| Site Address: | Drawing Title: | Drawing No: 005 |
|---|---|---|
| Mr C Wright<br>Duffield Bank Cottage | Proposed Elevations<br>measurements to be checked on site. | |
| Date:<br>November 2020 | Scale: 1:100 @ A3 | Planning |