N

Revision	Date
REV -	-

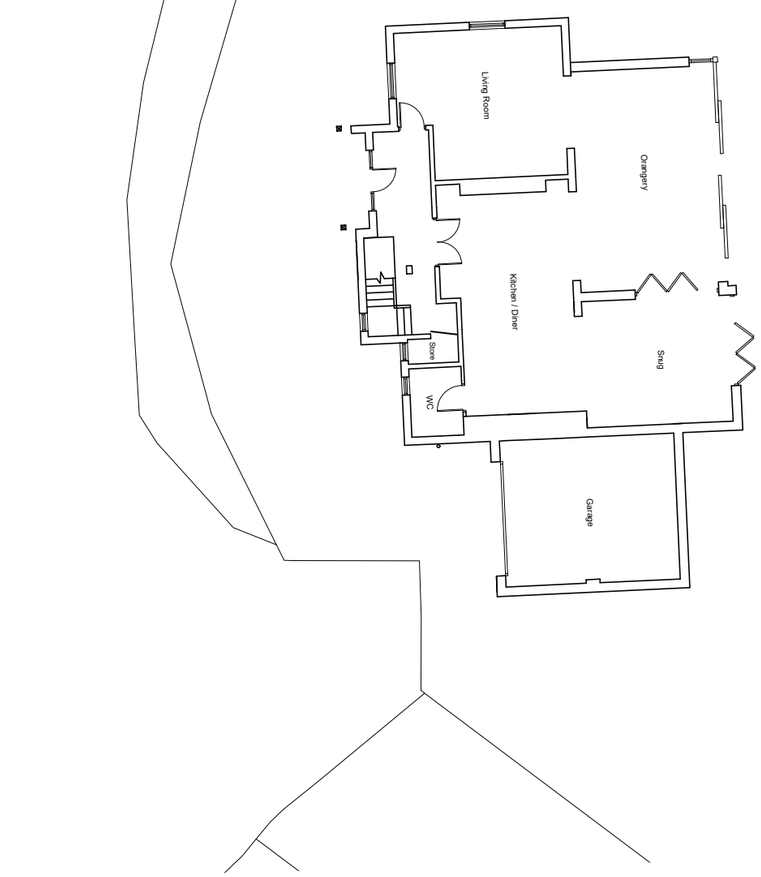

Site Plan as Proposed
Scale 1:200

1m SCALE 1:200

PlanningDesign

Second Floor, Suite 3
Woburn House
Vernon Gate
Derby
DE1 1UL
Tel: 01332 347 371
E-mail: info@planningdesign.co.uk
www.planningdesign.co.uk

PROJECT DESCRIPTION: Single Storey Rear Extension at 21 Lime Avenue, Duffield	
DRAWING TITLE: SITE PLAN AS PROPOSED	
DRAWN BY: JC	CHECKED BY: JM
CLIENT: Mr I Thomson	DRAWING NUMBER: 003 / REVISION: -
	SCALE: 1:200 @ A3 / DATE: November 2020
STATUS: PLANNING	DRAWING REF: 3107 - 003

© COPYRIGHT EXISTS ON THE DESIGNS AND INFORMATION SHOWN ON THIS DRAWING : The Contractor must verify all dimensions on site before making shop drawings or commencing work of any kind. No dimensions to be scaled from this drawing. Architect to be notified of any discrepancies in dimensions immediately