Revision	Date
REV -	-



Rear Elevation



Side Elevation

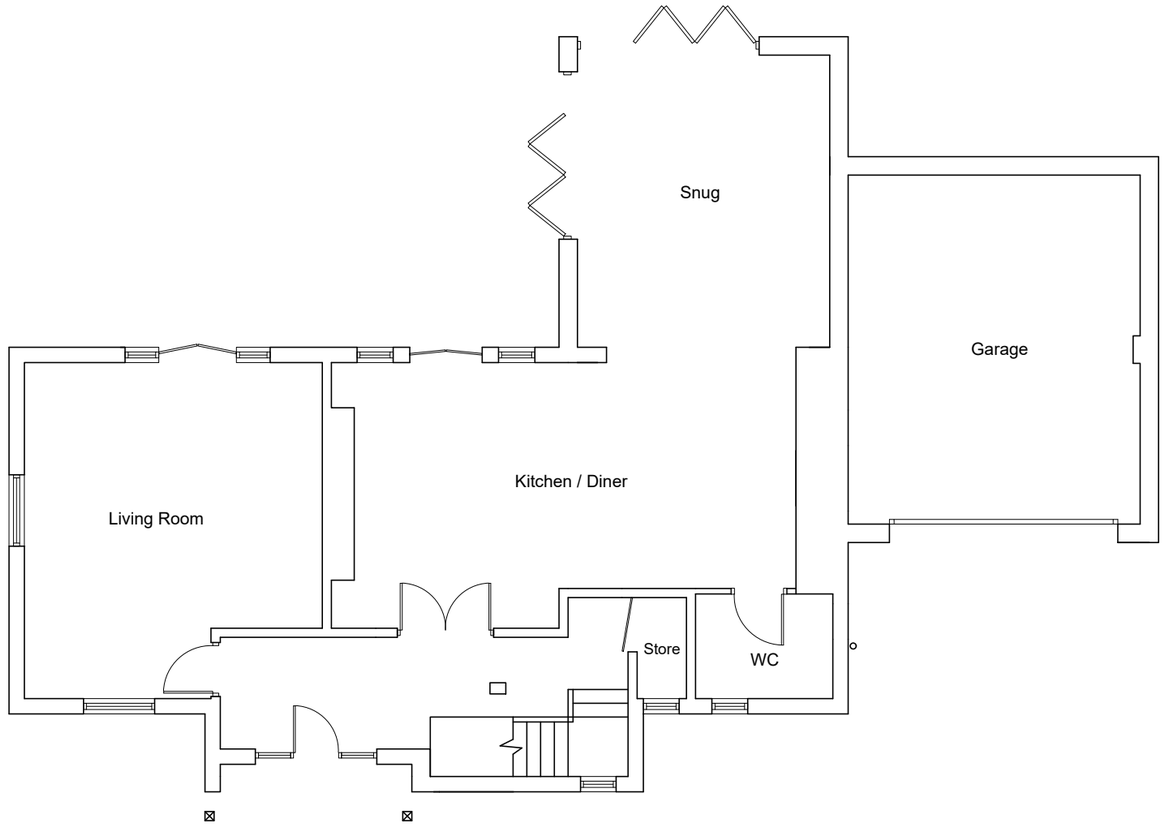

Ground Floor Plan

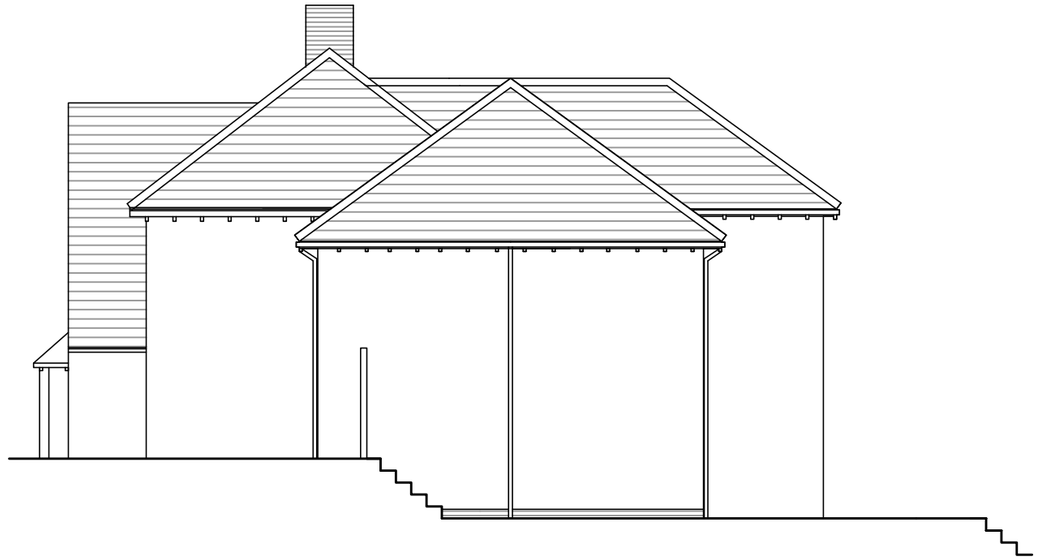

Side Elevation

SURVEY AND DESIGN BY BESPOKE ORANGERY COMPANY. FULL RESPONSIBILITY FOR PLANS IS WITH THE BESPOKE ORANGERY COMPANY LTD.

1m SCALE 1:100

PlanningDesign
Second Floor, Suite 3
Woburn House
Vernon Gate
Derby
DE1 1UL
Tel: 01332 347 371
E-mail: info@planningdesign.co.uk
www.planningdesign.co.uk

PROJECT DESCRIPTION: Single Storey Rear Extension at 21 Lime Avenue, Duffield

DRAWING TITLE: PLANS AND ELEVATIONS AS EXISTING

DRAWN BY: JC | CHECKED BY: JM

CLIENT: Mr I Thomson

DRAWING NUMBER: 004 | REVISION: -

SCALE: 1:100 @ A3 | DATE: November 2020

STATUS: PLANNING | DRAWING REF: 3107 - 004

© COPYRIGHT EXISTS ON THE DESIGNS AND INFORMATION SHOWN ON THIS DRAWING : The Contractor must verify all dimensions on site before making shop drawings or commencing work of any kind. No dimensions to be scaled from this drawing. Architect to be notified of any discrepancies in dimensions immediately