
N

Revision	Date
-	-

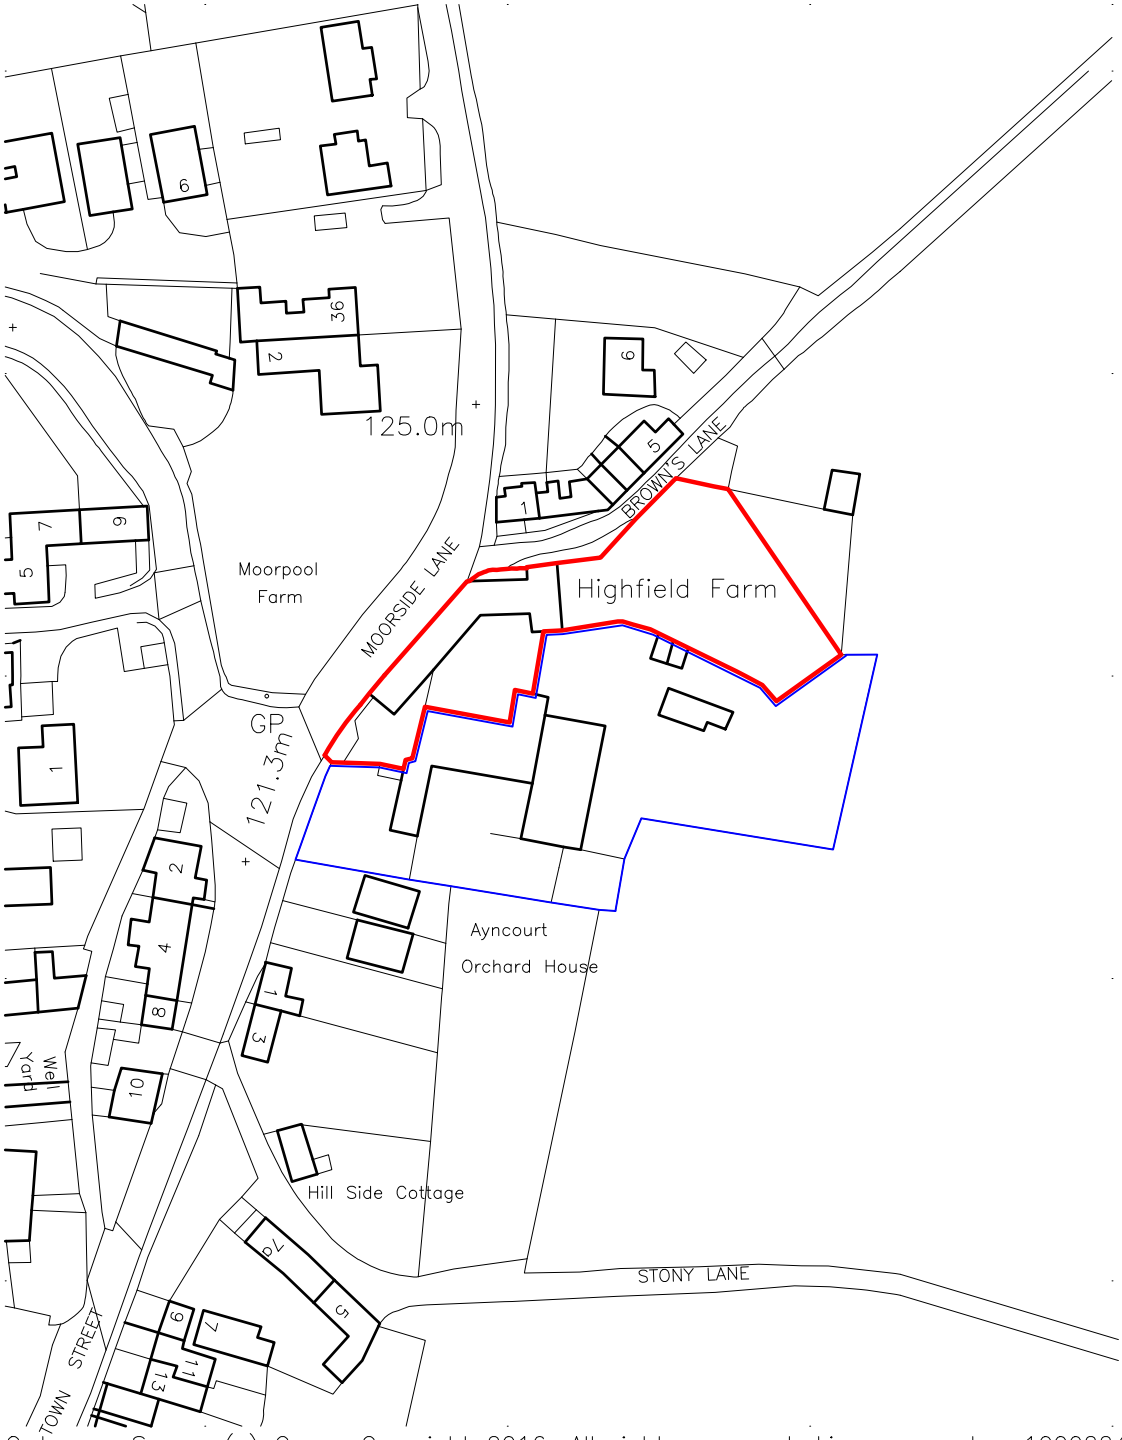

Ordnance Survey (c) Crown Copyright 2016. All rights reserved. Licence number 100022432

KEY

Application Site Area = 1,504 m²

Land also in applicant's ownership

PlanningDesign

Second Floor, Suite 3
Woburn House
Vernon Gate
Derby
DE1 1UL

Tel: 01332 347 371
Fax: 01332 347 555
E-mail:
info@planningdesign.co.uk

PROJECT DESCRIPTION:
Fabric Repair, Internal Alterations and Orangery extension to Highfield Farm, Moorside Lane Holbrook

DRAWING TITLE:
Site Location Plan

DRAWN BY:	CHECKED BY:
LC	JM

CLIENT
Mr & Mrs Goodwin

DRAWING NUMBER:	REVISION:
201	-

SCALE:	DATE:
1:1250 @ A4	October 2018

STATUS
PLANNING

DRAWING REF:
2314 - 201

© COPYRIGHT EXISTS ON THE DESIGNS AND INFORMATION SHOWN ON THIS DRAWING : The Contractor must verify all dimensions on site before making shop drawings or commencing work of any kind. No dimensions to be scaled from this drawing. Architect to be notified of any discrepancies in dimensions immediately