

N

Revision	Date
REV -	-


SECOND FLOOR

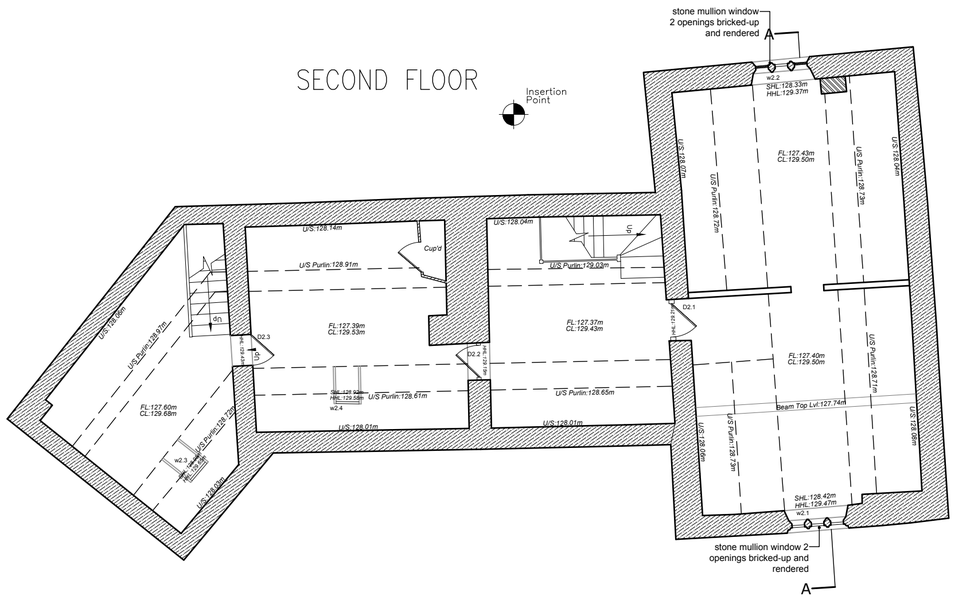


FIRST FLOOR

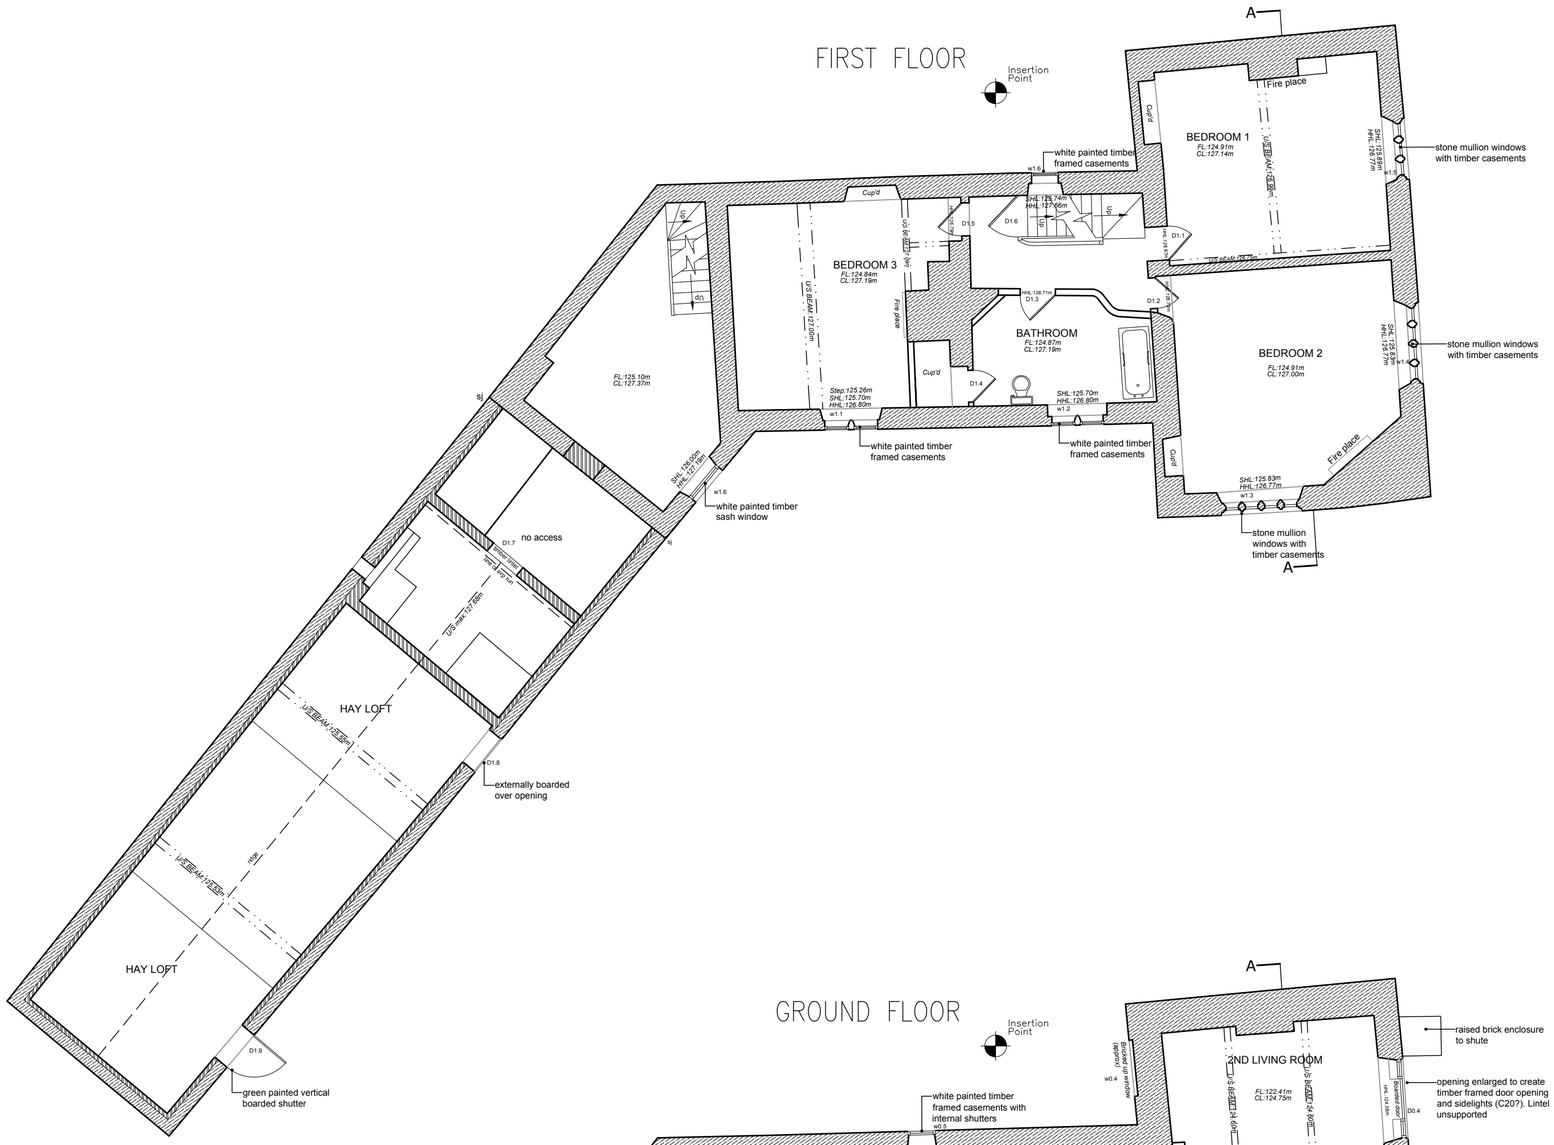

GROUND FLOOR

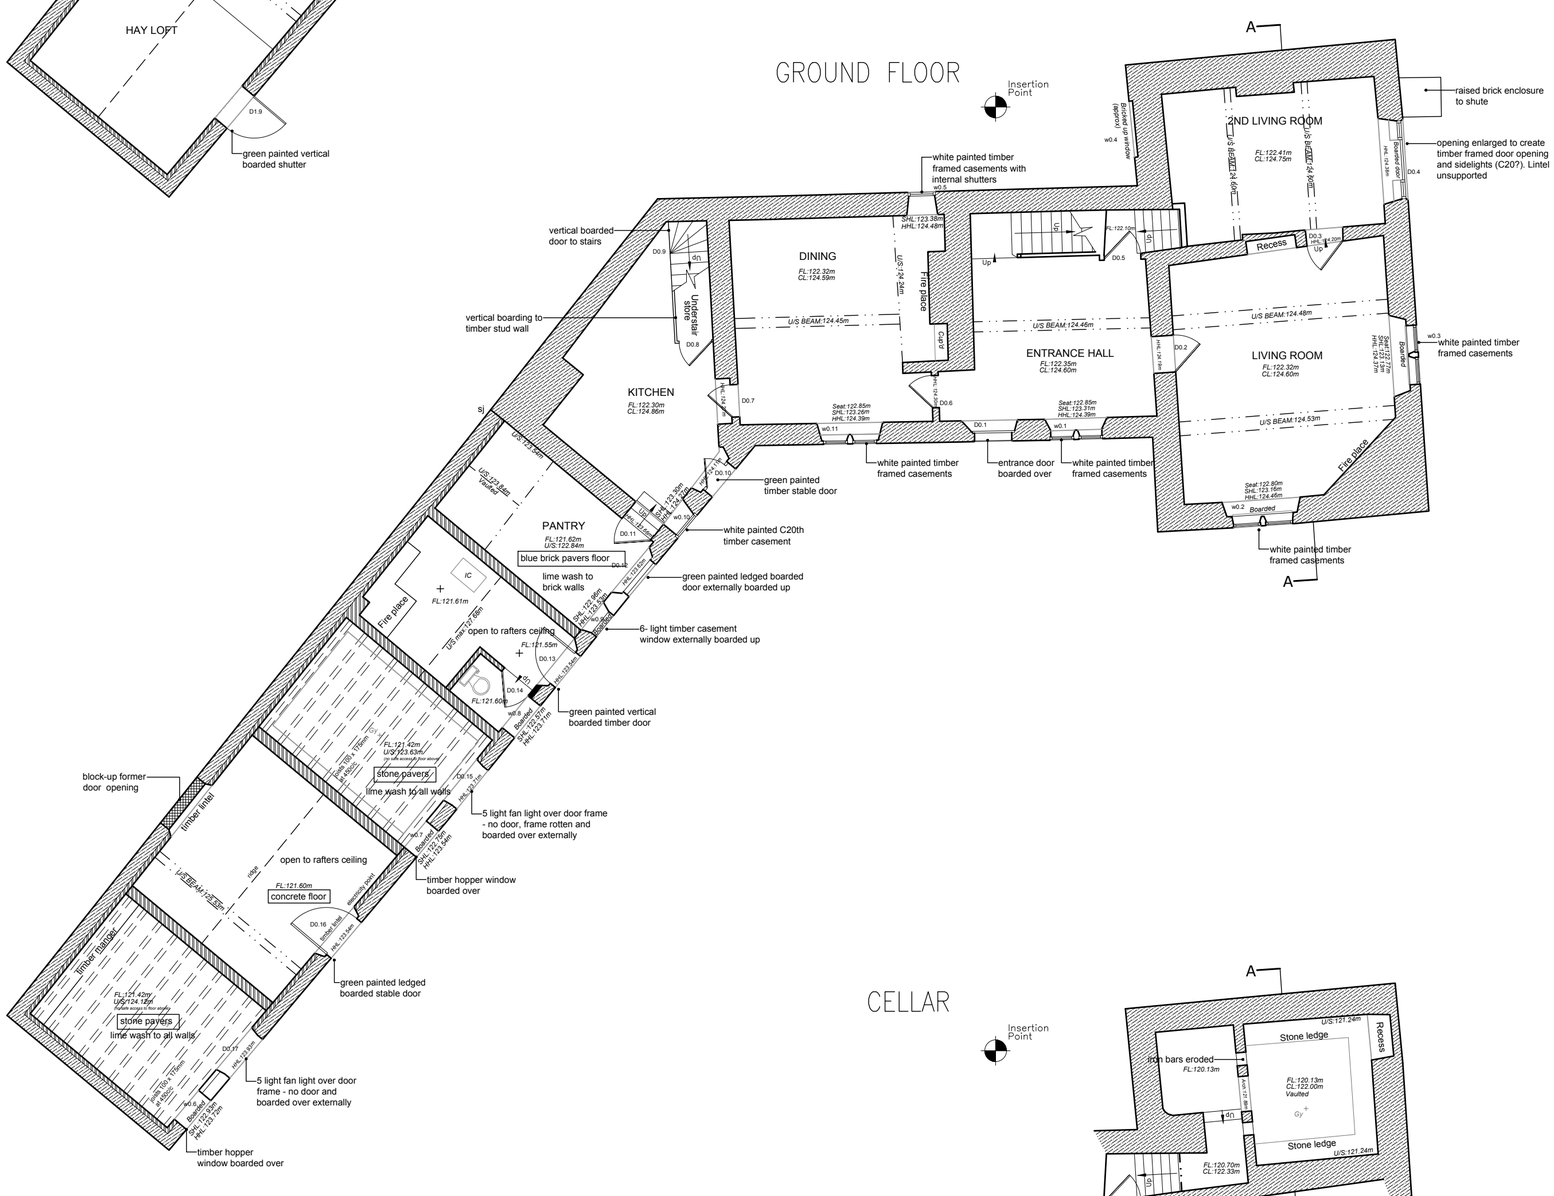

CELLAR

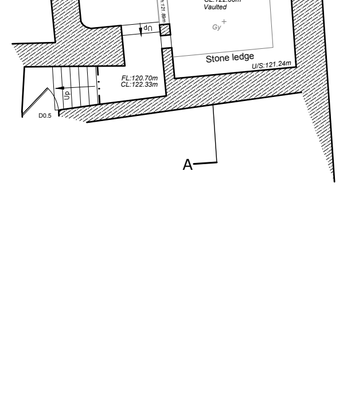

PlanningDesign

Second Floor, Suite 3
Woburn House
Vernon Gate
Derby
DE1 1UL

Tel: 01332 347 371
Fax: 01332 347 555
E-mail: info@planningdesign.co.uk

CLIENT
Mr & Mrs Goodwin

STATUS:
PLANNING

PROJECT DESCRIPTION:
Fabric Repair, internal alterations and Orangery Extension at Highfield Farm,
Moorside Lane
Holbrook
DE56 0TW

DRAWING TITLE:
House Floor Plans as Existing

DRAWN BY:	CHECKED BY:
LC	JM
DRAWING NUMBER:	REVISION:
204	-
SCALE:	DATE:
1:100 @A1	October 2018

DRAWING REF:
2314-204

© COPYRIGHT EXISTS ON THE DESIGNS AND INFORMATION SHOWN ON THIS DRAWING: The Contractor must verify all dimensions on site before making shop drawings or commencing work of any kind. No dimensions to be scaled from this drawing. Architect to be notified of any discrepancies in dimensions immediately