
N

Revision		Date
A	notes amended	10.6.2019 LC
B	orangery removed. New sun room turned 90°, patio area wrapped around sun room. new doors to D0.6, D0.7, D0.10 & D0.11. New opening D0.19 to access attached barn. D0.16 changed from door to fixed window. D0.20 reinstated as part obscure glazed/part vertical boarded door. D1.9 shutter retained in open position and new window inserted. Boiler shown in utility room. Under floor heating to sunroom, utility and attached barn floors. Thralls in boot room retained. Brick store wall retained to southern wall in attached barn and new timber and steel staircase inserted. Glazing inserted to south elevation of attached barn and new downpipe proposed. New SVP to attic floor ensuite repositioned to be external. Sills to window seats in proposed dining area to be replaced, Dado rail to be removed in dining area. Cupboards retained in 1st floor bedrooms. Four new roof lights to attic rooms. D2.6 changed to a sliding door.	19.11.2019 LC
C	Omission of rooflights and sun room	4.2.2020 GH
D	Reposition recessed arched kitchen cupboard	8.4.2020 GH
E	Cupboards and kitchen wall to be retained	20.4.2020 GH
F	Amendments to reflect proposed works to floors and revised master suite layout, substitution of door/window types for D0.10, D0.13 & D0.20, changes to barn shutters, notes on floor finishes proposed	12.5.2020 GH
G	Amended to show SE details only	24.6.2020 GH
H	UFH application only	14.7.2020 GH
I	Non-material amendment revisions to kitchen, master bedroom and floor finishes to ancillary barn	27.10.2020 GH


SECOND FLOOR

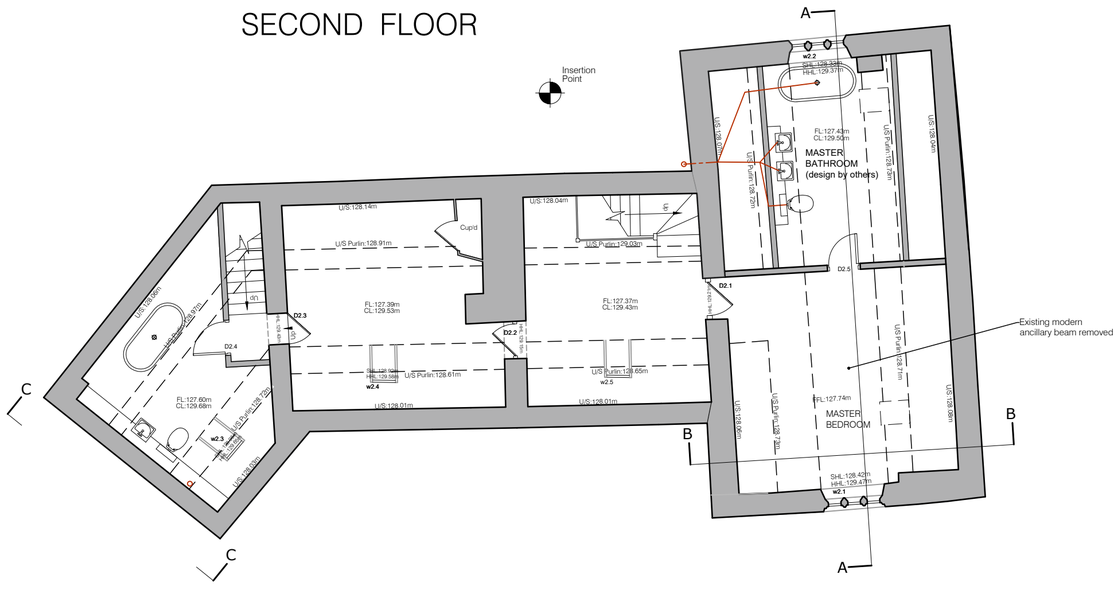

FIRST FLOOR



GROUND FLOOR

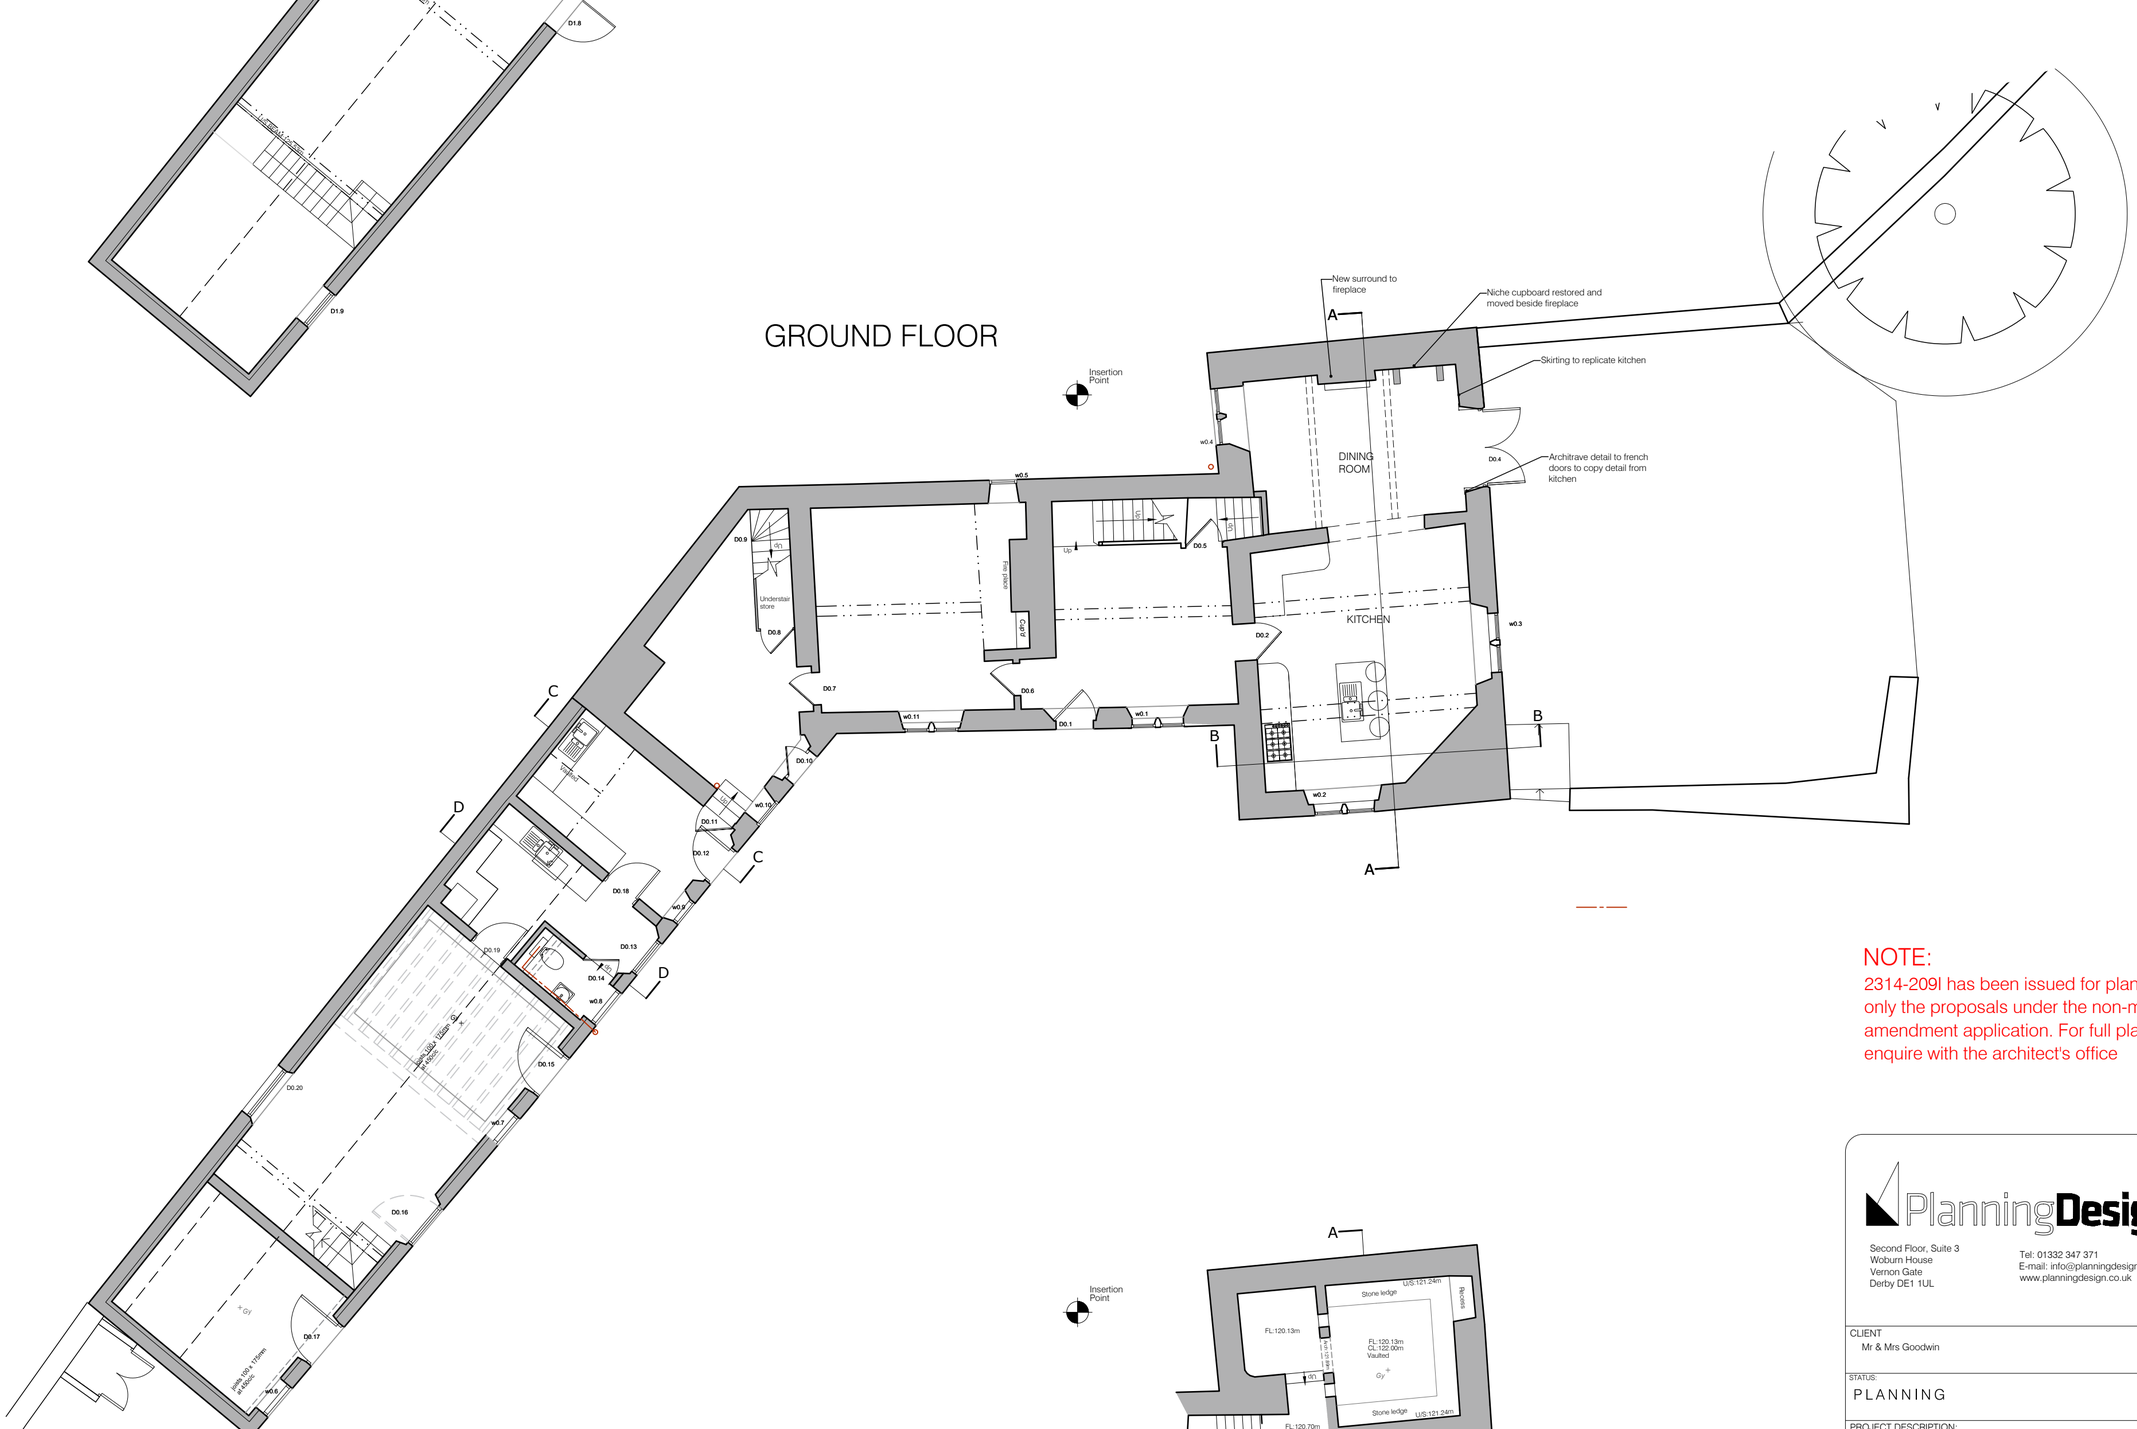

CELLAR

NOTE:
2314-209I has been issued for planning to show only the proposals under the non-material amendment application. For full plans, please enquire with the architect's office

PlanningDesign
Second Floor, Suite 3
Woburn House
Vernon Gate
Derby DE1 1UL
Tel: 01332 347 371
E-mail: info@planningdesign.co.uk
www.planningdesign.co.uk

CLIENT
Mr & Mrs Goodwin

STATUS:
PLANNING

PROJECT DESCRIPTION:
Listed Building Application for Amended Restoration Proposals
Highfield Farm,
Moorside Lane
Holbrook
DE56 0TW

DRAWING TITLE:
House Floor Plans as Proposed

DRAWN BY:	CHECKED BY:
GH	-
DRAWING NUMBER:	REVISION:
209	I
SCALE:	DATE:
1:100 @A1	April 2020

DRAWING REF:
2314- 209I

© COPYRIGHT EXISTS ON THE DESIGNS AND INFORMATION SHOWN ON THIS DRAWING: The Contractor must verify all dimensions on site before making shop drawings or commencing work of any kind. No dimensions to be scaled from this drawing. Architect to be notified of any discrepancies in dimensions immediately