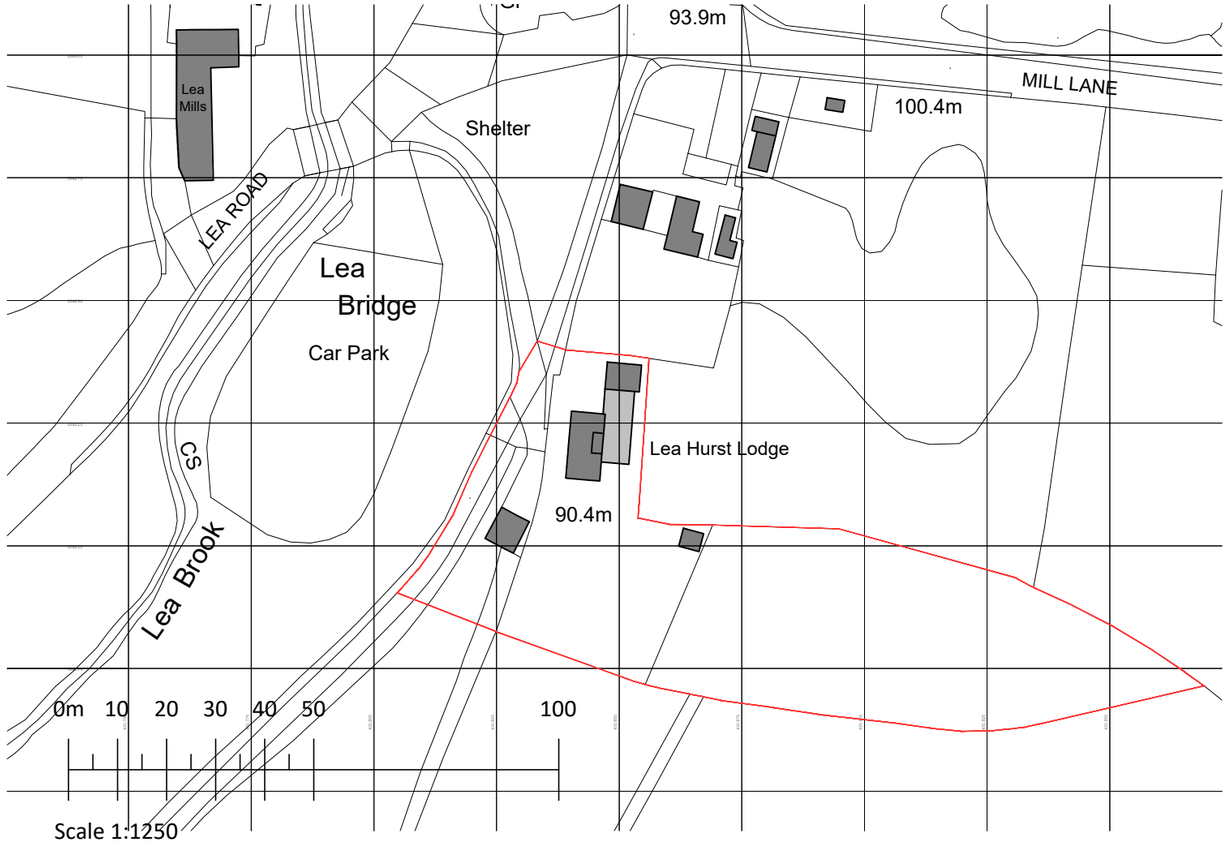

Revisions:

Rev A,	11.11.2020,	Issue for client comment.
Rev B,	26.11.2020,	RLB ammended as per client suggestion.

GREY RICHARDS TROWELL ARCHITECTURE

Address: 1-3 Greenhill, Wirksworth, Derbyshire, DE4 4EN
Tel: 01629 825491
Email: info@grtarchitecture.co.uk
Website: www.grtarchitecture.co.uk

Client:	Jamie Cutting
Project:	Rear Kitchen/Living Extension
Address:	Lea Hurst Lodge Lea Bridge Matlock DE4 5AE
Drawing:	Location & Block Plans
Dwg No: 1008.000	Date: 11.11.2020
Scale: 1:1250 / 500	Paper size: A3
RIBA Stage:	03

Please Note:

Drawings up to RIBA Work Stage 4 are not sufficiently detailed for construction

DO NOT SCALE DRAWING

© Grey Richards Trowell Architecture all rights reserved