
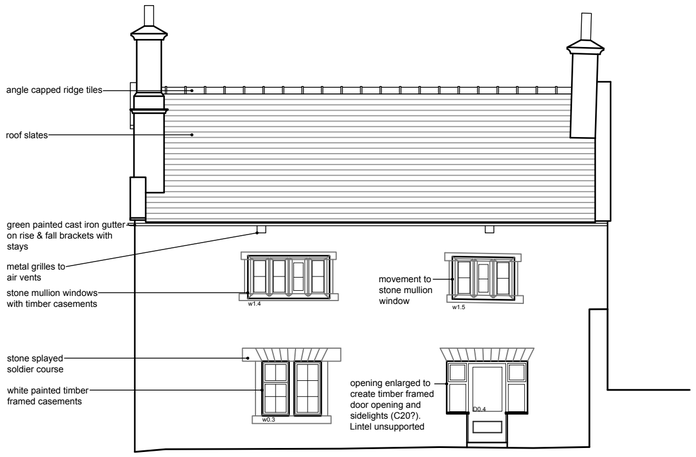


East Elevation | as existing

Datum 120.00m

Elevation 1

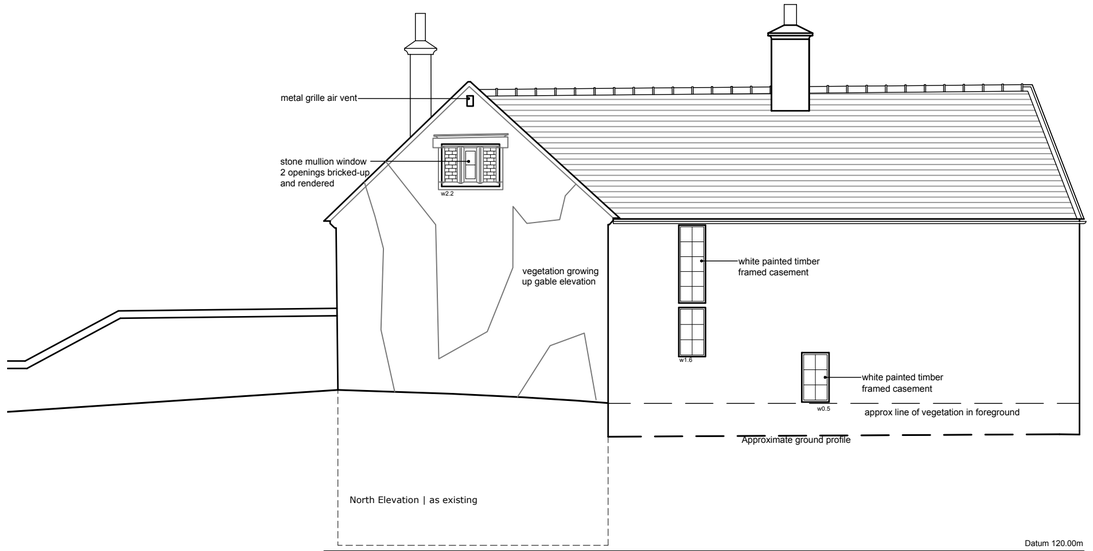


North Elevation | as existing


Datum 120.00m

Elevation 2

Revision	Date
REV -	-

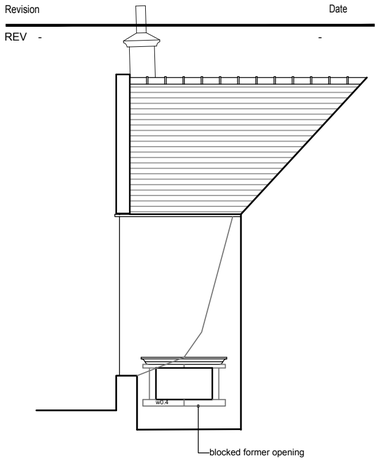


West Elevation (street elevation) | as existing

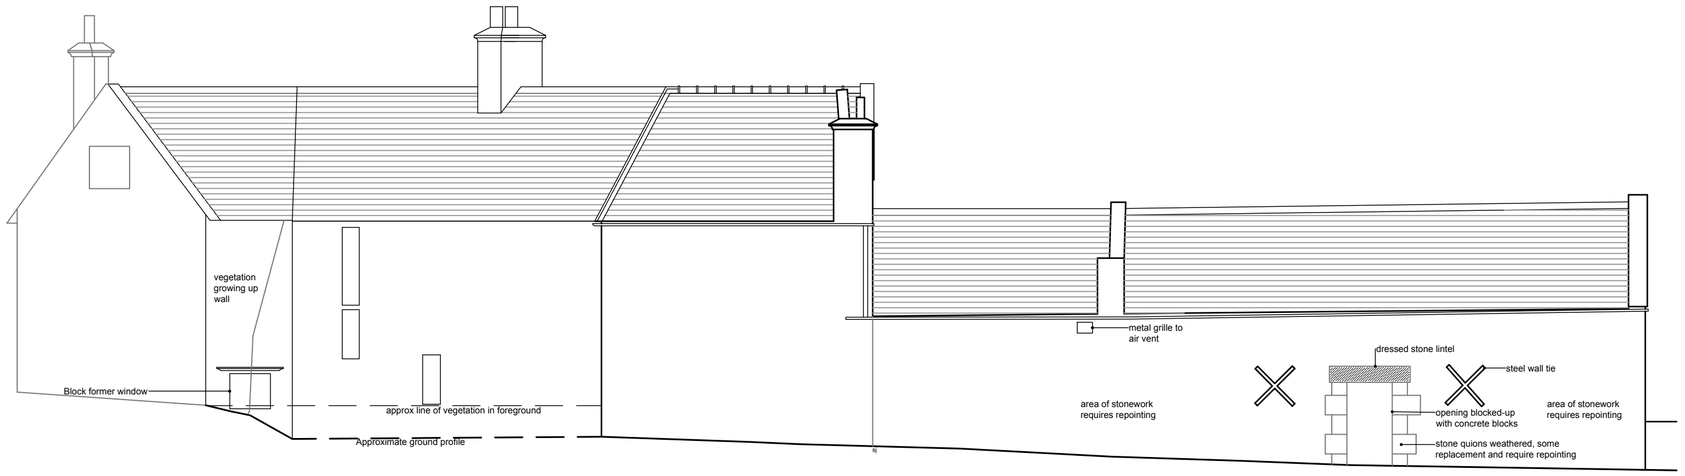

North - West Elevation (street elevation) | as existing

Datum 120.00m


Elevation 3

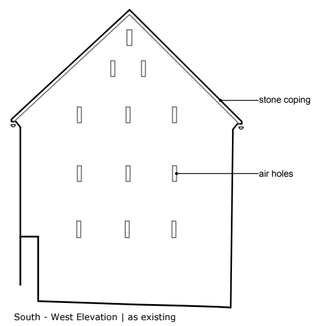

South - West Elevation | as existing

Datum 120.00m

Elevation 4

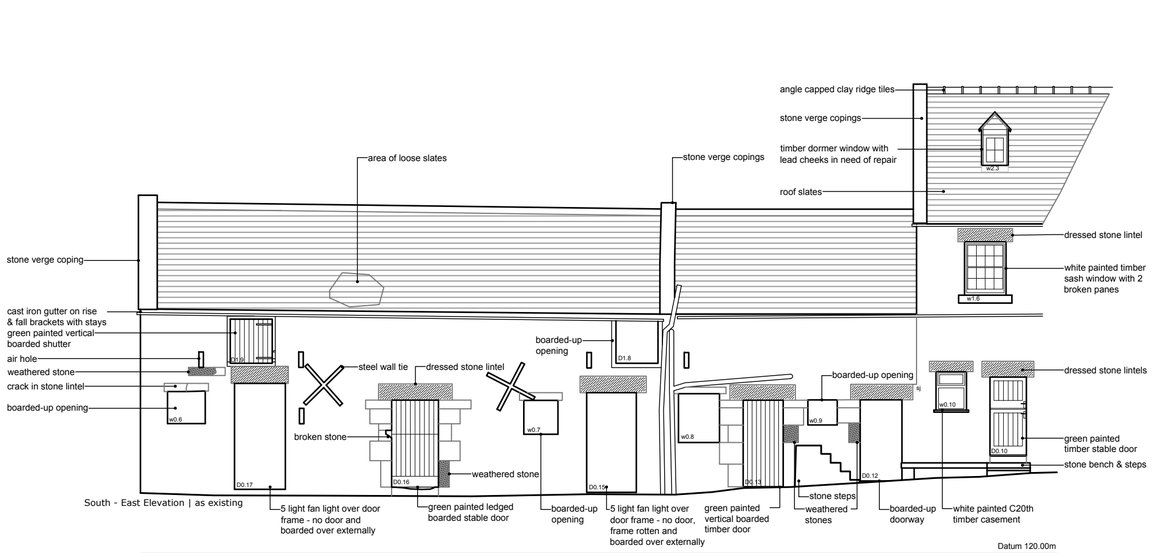

South - East Elevation | as existing

Datum 120.00m

Elevation 5



South Elevation | as existing

Datum 120.00m

Elevation 6

PlanningDesign

Second Floor, Suite 3
Woburn House
Vernon Gate
Derby
DE1 1UL

Tel: 01332 347 371
Fax: 01332 347 555
E-mail: info@planningdesign.co.uk

CLIENT
Mr & Mrs Goodwin

STATUS:
PLANNING

PROJECT DESCRIPTION:
Fabric Repair, internal alterations and Orangery Extension at
Highfield Farm,
Moorside Lane
Holbrook
DE56 0TW

DRAWING TITLE:
House Elevations as Existing

DRAWN BY:	CHECKED BY:
LC	JM
DRAWING NUMBER:	REVISION:
205	-
SCALE:	DATE:
1:100 @A2	October 2018

DRAWING REF:
2314-205

© COPYRIGHT EXISTS ON THE DESIGNS AND INFORMATION SHOWN ON THIS DRAWING: The Contractor must verify all dimensions on site before making shop drawings or commencing work of any kind. No dimensions to be scaled from this drawing. Architect to be notified of any discrepancies in dimensions immediately